"Juniper"

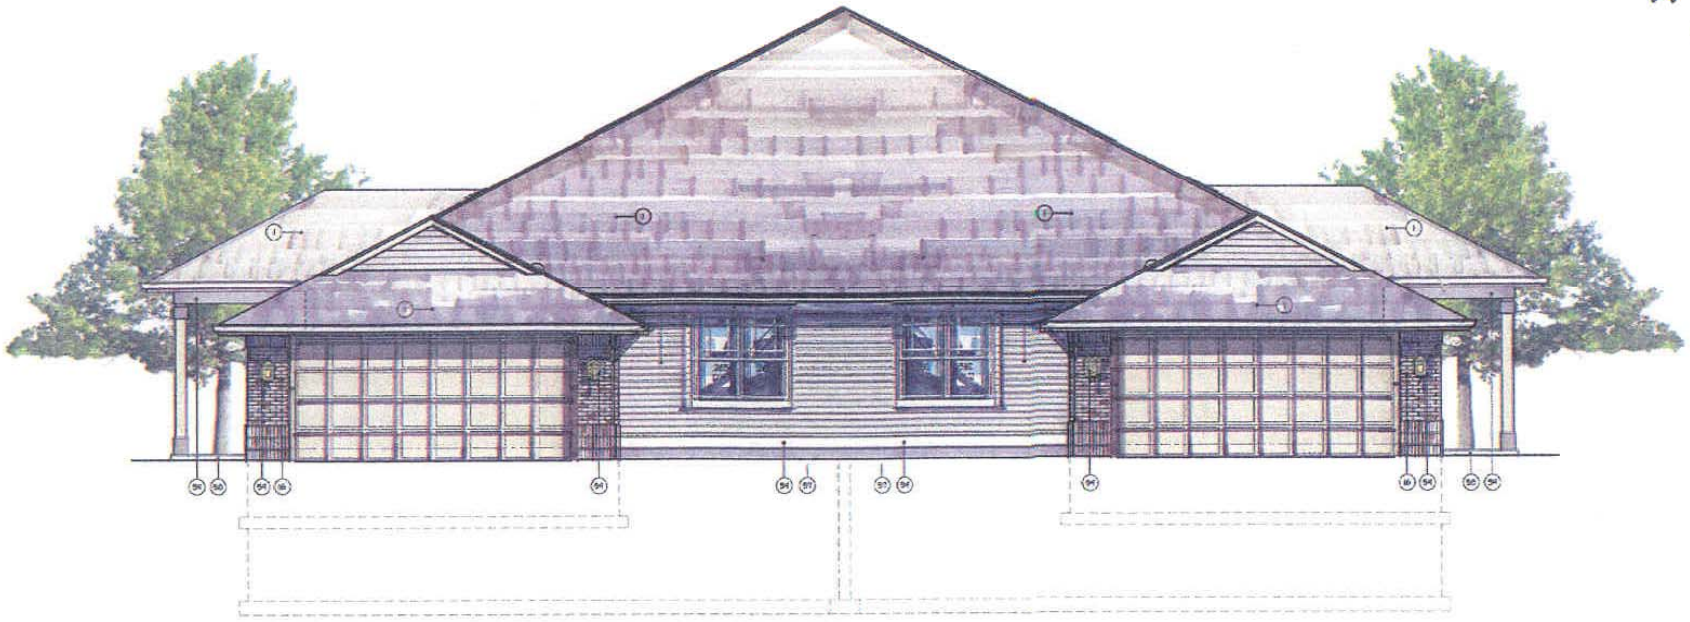

1 STREET ELEVATION

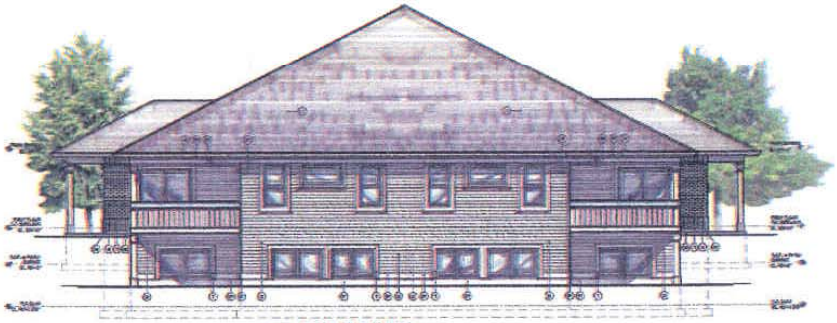

3 REAR ELEVATION

4 2-CAR GARAGE-SIDE ELEVATION

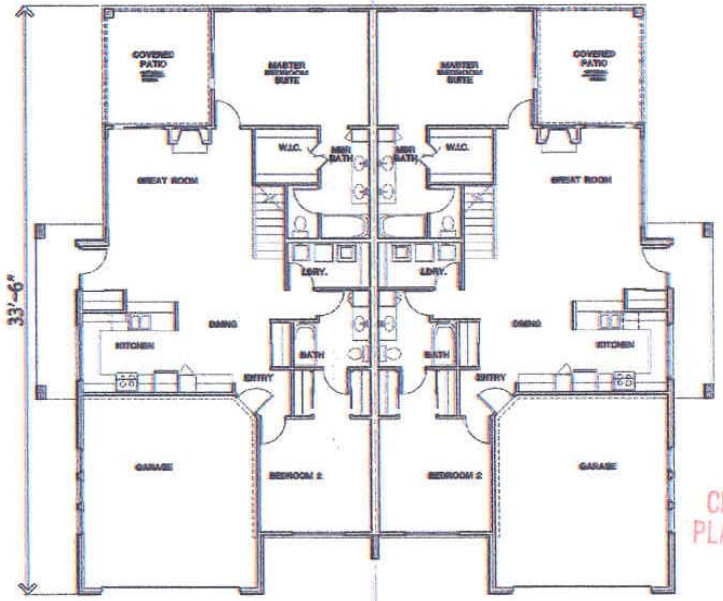

ELECTRICAL/FIRE PROTECTION NOTE:
The electrical and fire alarm/detection concept herein shown does not constitute a construction document but rather is shown to indicate likely locations for outlets / electrical boxes / panels and equipment. The electrical contractor is responsible for the final design, calculations, submittals, equipment and installation as a part of the electrical DESIGN/BUILD contract.

COPYRIGHT 2001 – Drawings and Designs are protected by U.S. copyright law. Use or copy in part or whole of these drawings and/or designs without written authority by The Shepherd Partnership is prohibited.

1/4" ENTRY LEVEL PLAN

CITY OF NEW BERN
PLANNING DEPARTMENT
JAN 24 2005
RECEIVED