"Lilac"

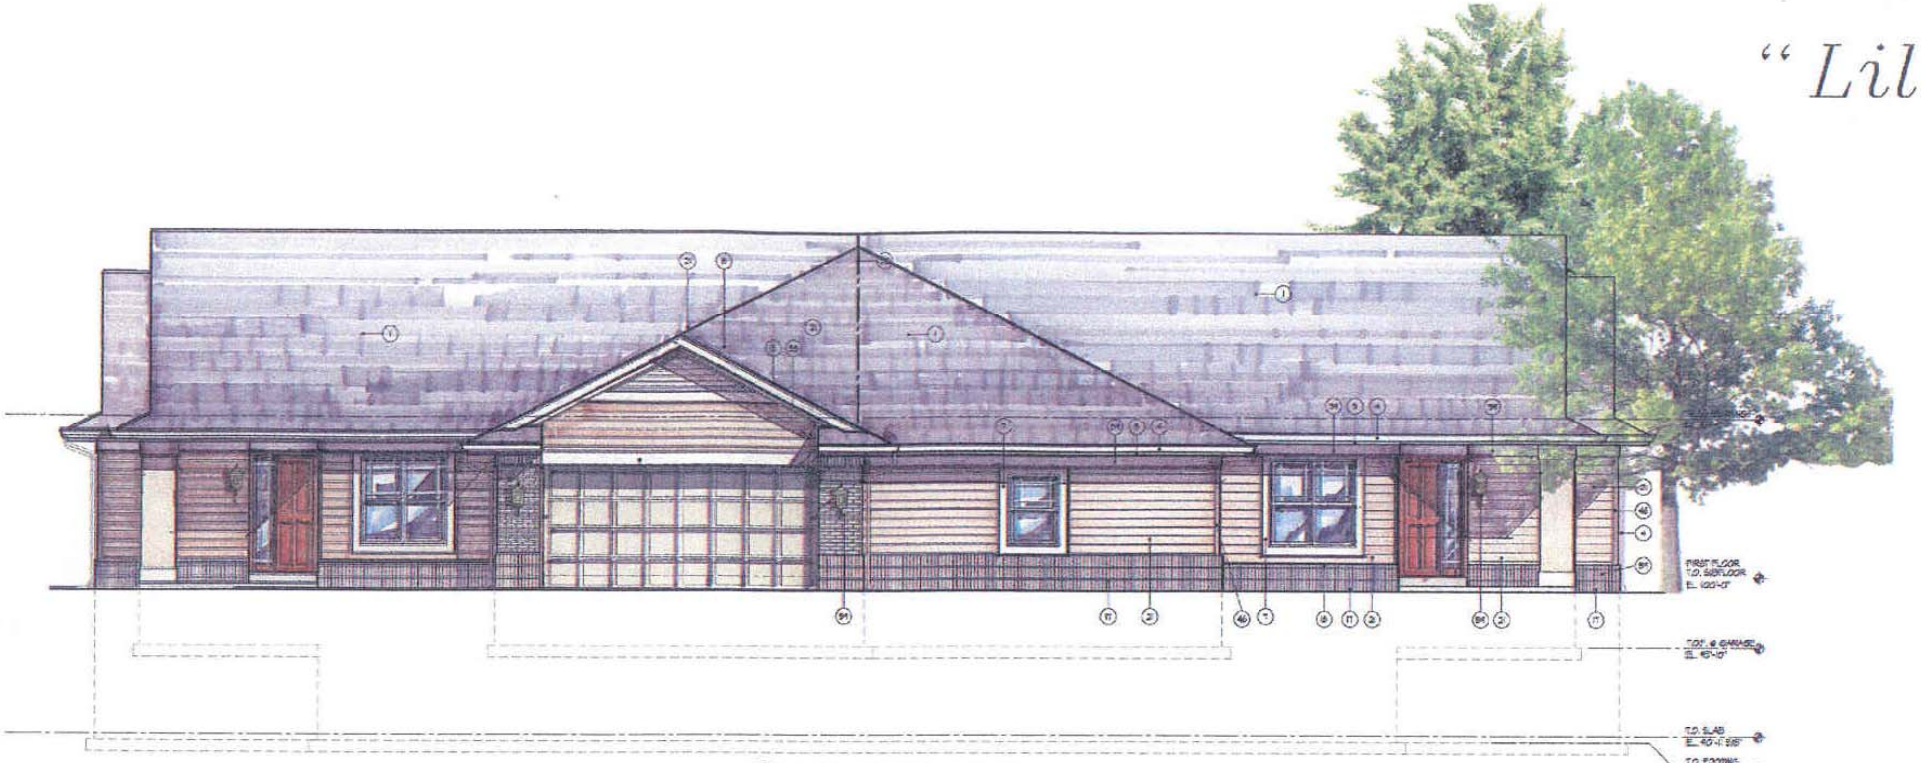

① STREET ELEVATION

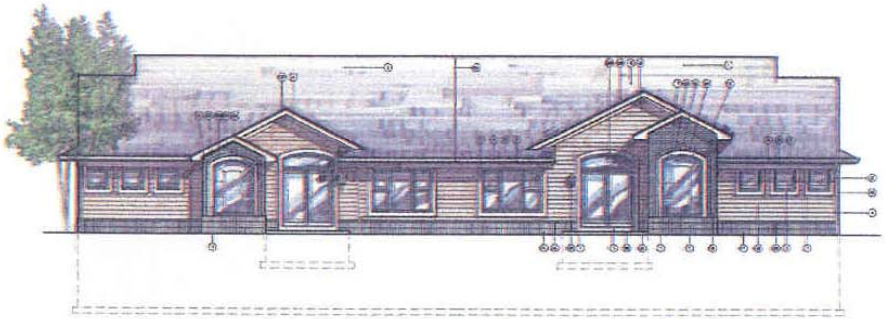

① REAR ELEVATION

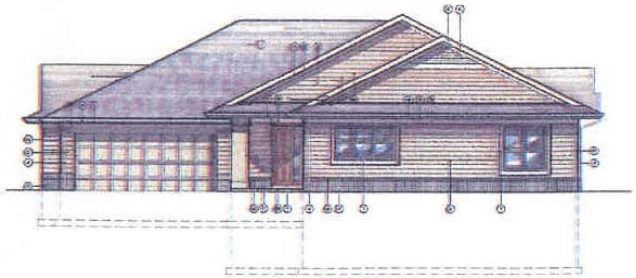

② SIDE ELEVATION

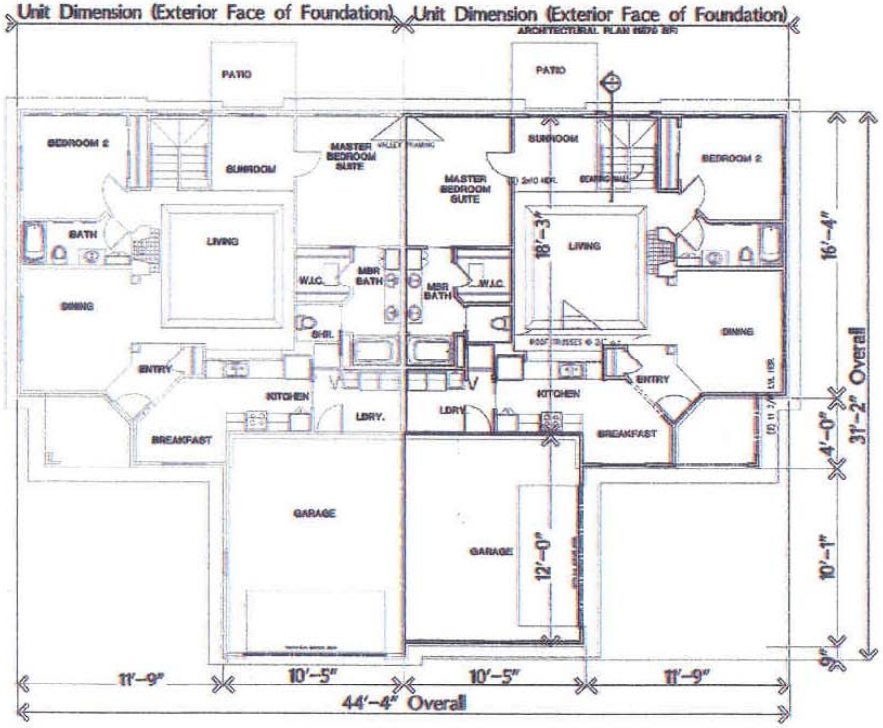

ECTRICAL/FIRE PROTECTION NOTE:
e electrical and fire alarm/detection concept
plan shown does not constitute a construction
cument but rather is shown to indicate likely
cations for outlets / electrical boxes / panels