"Spruce"

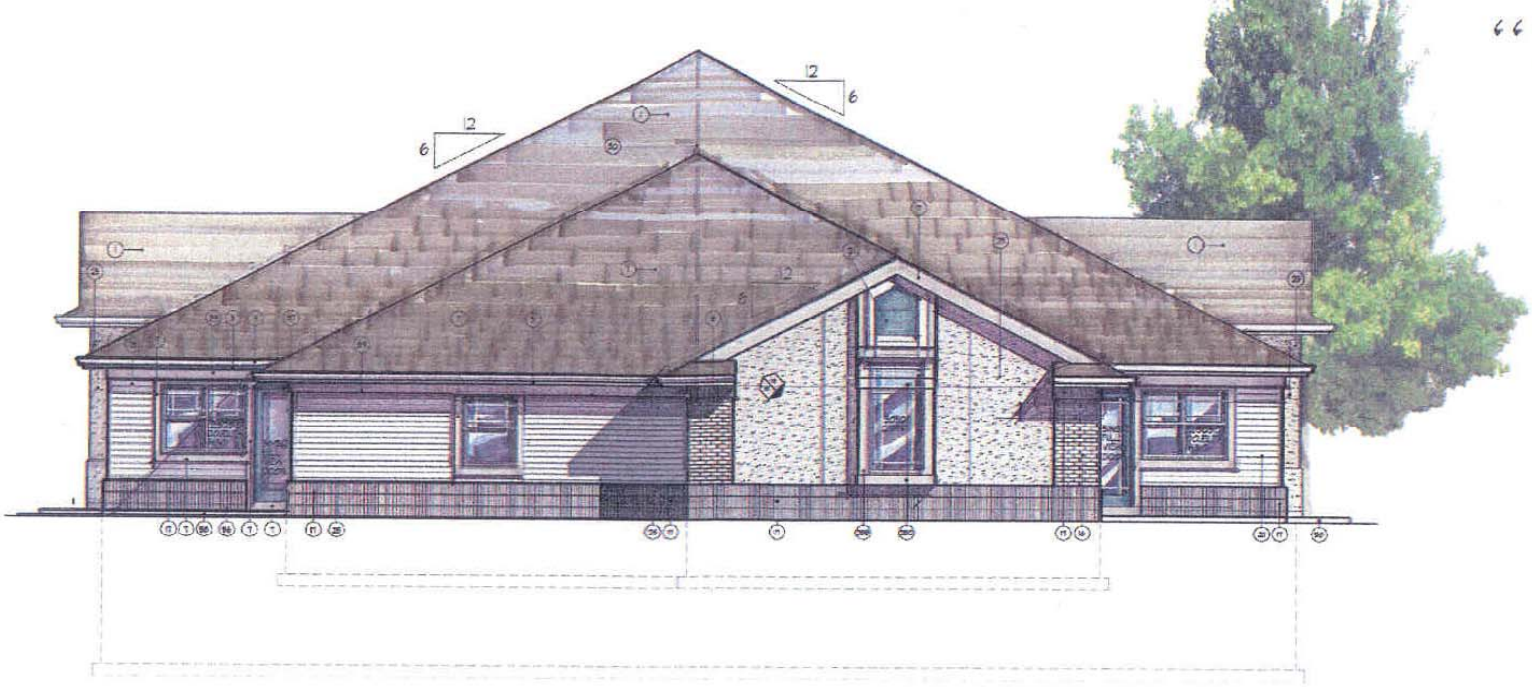

1 STREET ELEVATION

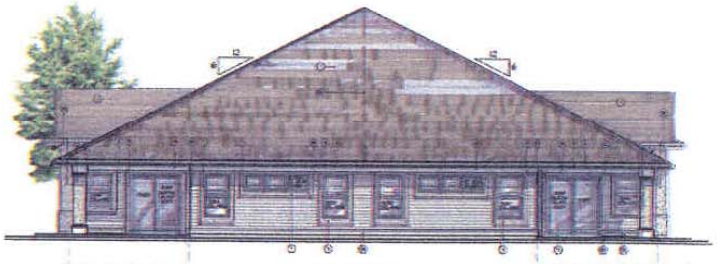

5 REAR ELEVATION

3 REAR ELEVATION

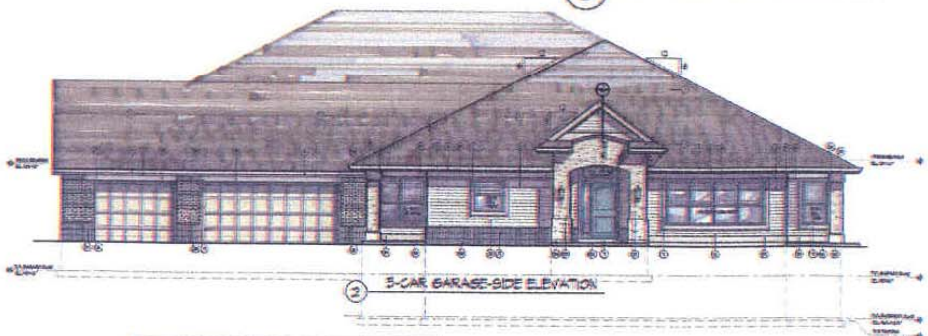

3 3-CAR GARAGE-SIDE ELEVATION

2 3-CAR GARAGE-SIDE ELEVATION

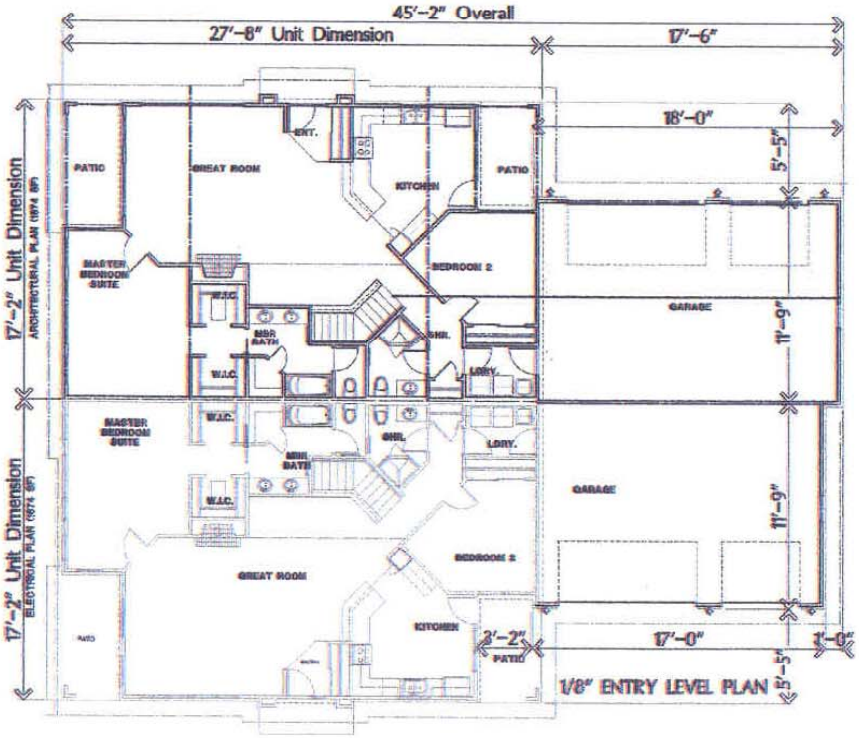

1/8" ENTRY LEVEL PLAN

– Drawings and Designs
U.S. copyright law. Use
or whole of these drawings
without written authority by
ownership is prohibited.

ELECTRICAL/FIRE PROTECTION NOTE:
The electrical and fire alarm/detection concept herein shown does not constitute a construction document but rather is shown to indicate likely locations for outlets / electrical boxes / panels and equipment. The electrical contractor is responsible for the final design, calculations, submittals, equipment and installation as a part of the electrical DESIGN/BUILD contract.