2 3D View 7_1
12" = 1'-0"

B - Metal G.S.

A - Metal G.S.

A1 EFIS Band

H - James Hardie

A2 Heritage Brick

J - IPE Wood RainScreen

C - Metal Canopy

Utilities Paint to Match Brick

3 3D View 11_1
12" = 1'-0"

B - Metal G.S. w/ J - IPE Wood

LED Wall Pak

A2 - Heritage Brick

B - Prefinished Metal Gravel Stop w/ H - James Hardie

6 3D View 6_2
12" = 1'-0"

H - James Hardie

B - Prefinished Metal Gravel Stop

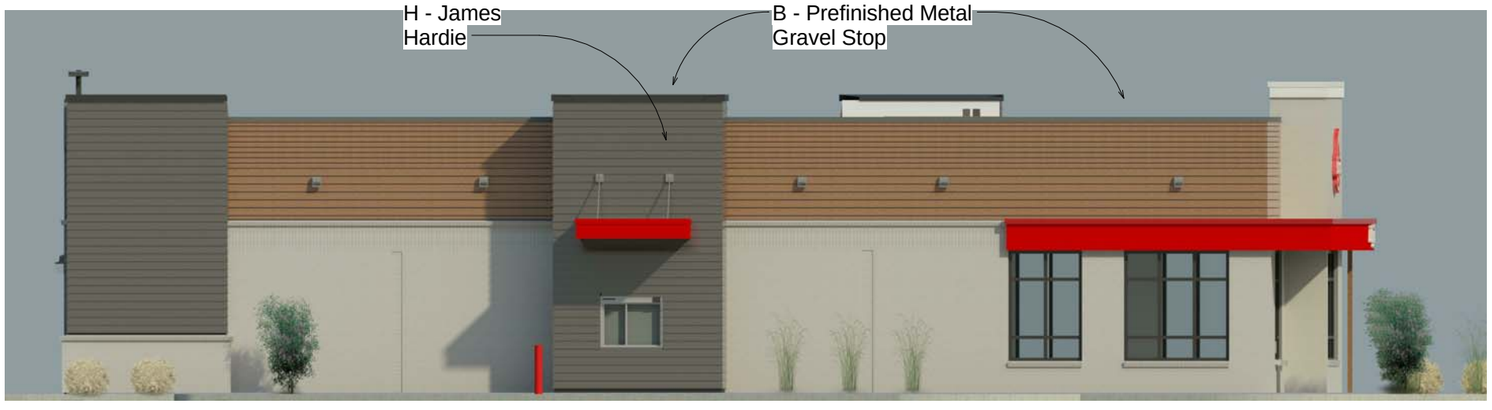

4 3D View 9_1
12" = 1'-0"

FINISH SCHEDULE

MARK	MANUFACTURER	DESCRIPTION	NOTES
GLASS TYPES			
A	---	1" CLEAR TEMPERED INSULATED GLASS UNIT	LOW "E"
B	---	1" CLEAR INSULATED GLASS UNIT	LOW "E"
C	---	1/4" CLEAR TEMPERED SAFETY GLASS	IN DRIVE THRU WINDOW UNIT
FINISHES			
A1	DRYVIT	#310 CHINA WHITE SANDBLAST TEXTURE	EIFS WALL SYSTEM
A2	COUNTY MATERIALS	HERITAGE COLLECTION WHITE NF / Dove Gray / Sienna Cream	SMOOTH
B	NOT USED	---	---
C	NOT USED	---	---
D	SHERWIN WILLIAMS	PRIMER: LOXON ACRYLIC MASONRY PRIMER, A-24-300 FINISH: DTM ACRYLIC GLOSS, B66B38	TINT PRIMER TO SW P2 USE AT LEAST (2) TWO COATS OF FINISH
E	NOT USED	---	---
F	SHERWIN WILLIAMS	#SW 7024 FUNCTIONAL GRAY	SATIN FINISH
G	NOT USED	---	---
H	JAMES HARDIE	ARTISAN LAP SIDING - SMOOTH IRON GRAY	5/8" THICK 7 1/4" WIDTH (6" EXPOSURE)
I	IPE WOOD RAINSCREEN	---	PROVIDE UV SEALER
K	SHERWIN WILLIAMS	#SW 2123 WHITE	SATIN FINISH
METALS			
A	EXCEPTIONAL METALS/ DURO-LAST	TWO-PIECE SNAP-ON METAL COPING REGAL WHITE/ DURO-LAST #SR70/TE87	FOR USE WITH DURO-LAST ROOFING SYSTEM DETAIL FA3110
B	EXCEPTIONAL METALS/ DURO-LAST	TWO-PIECE SNAP-ON METAL COPING DARK BRONZE/ DURO-LAST #SR70/TE87	FOR USE WITH DURO-LAST ROOFING SYSTEM DETAIL FA3110
C	PRE-FABRACTED AWNING	PRIMER: BOND-PLEX WATERBASED ACRYLIC COATING, B71-200 FINISH: DTM ACRYLIC GLASS, B66B38	TINT PRIMER TO SW P2 USE AT LEAST (2) TWO COATS OF FINISH

1. PAINT ALL EXPOSED METERS, SERVICE ENTRANCES, GAS PIPE, ROOF ACCESS LADDER, ETC. TO MATCH ADJACENT EXTERIOR WALL SURFACE.
2. PROVIDE TEMPORARY MASKING OF EXPOSED STAINLESS STEEL DURING ACID WASHING OF MASONRY.
3. PROVIDE SOLID MASONRY UNITS AT THE ENDS OF JAMBS , SILLS, ETC.
4. TO HELP PREVENT EFFLORESCENCE ALL MASONRY UNITS ARE TO BE MANUFACTURED WITH INTEGRAL WATER REPELLANT. WATER REPELLENT ADMIXTURE IS TO BE MIXED IN AND PRE-WASHED SAND IS TO BE USED IN ALL MORTAR MIXES.
5. MAKE SURE THAT WALL WEEPS AND FLASHING ARE INSTALLED CORRECTLY. DO NOT BLOCK WEEPS. REFER TO SPECIFICATIONS ON SHEET SP-2.

1 Exterior Finish Schedule 2
3/4" = 1'-0"

BC & A Architects
Waukesha, Wisconsin
T 262.970.7218
F 262.432.0496
E briancooleyarchitect@wi.rr.com

All preliminary drawings, final drawing and specifications provided as a service remain the intellectual property of Brian Cooley & Associates, LLC, whether the work is constructed or not, and are not to be used or copied except with consent by written consent by Brian Cooley & Associates, LLC

Owner: Carisch Inc.
Contact: Jerry Carisch
Address: 100 Farm View Lane
Bozeman, MT 59715
Phone: (406) 581-6121
Email: jerry@carischinc.com

Structural: Pierce Engineers Inc.
Contact: Patrick Reynolds
Address: 241 N. Broadway, Suite 500
Milwaukee, WI 53202
Phone: 414-278-6020, Ext 120
e-mail: pdr@pierceengineers.com

Contractor: Gray Company
Contact: Paul Gray Jr.
Address: 205 Western Avenue
Faribault, MN 55021
Phone: 507-838-5987
e-mail: pagray@gray-companies.com

No.	Description	Date

Carisch, Inc

Arbys Restaurant
New Berlin, Wisconsin

Elevations

Project number	Project Number
Date	Issue Date
Drawn by	Author
Checked by	Checker

A302

Scale As indicated

12/17/2014 8:27:09 AM

2 3D Bird's Eye_1
12" = 1'-0"

6 3D View 21_1
12" = 1'-0"

5 3D View 20_1
12" = 1'-0"

1 3D View 19_2
12" = 1'-0"

BC & A
Architects

Waukesha, Wisconsin
T 262.970.7218
F 262.432.0496
E briancooleyarchitect@wi.rr.com

All preliminary drawings, final drawing and specifications provided as a service remain the intellectual property of Brian Cooley & Associates, LLC, whether the work is constructed or not, and are not to be used or copied except with consent by written consent by Brian Cooley & Associates, LLC

Owner:	Carisch Inc.
Contact:	Jerry Carisch
Address:	100 Farm View Lane Bozeman, MT 59715
Phone:	(406) 581-6121
Email:	jerry@carischinc.com
Structural:	Pierce Engineers Inc.
Contact:	Patrick Reynolds
Address:	241 N. Broadway, Suite 500 Milwaukee, WI 53202
Phone:	414-278-6020, Ext 120
e-mail:	pdr@pierceengineers.com
Contractor:	Gray Company
Contact:	Paul Gray Jr.
Address:	205 Western Avenue Faribault, MN 55021
Phone:	507-838-5987
e-mail:	pagray@gray-companies.com

No.	Description	Date

Carisch, Inc

Arbys Restaurant
New Berlin, Wisconsin

Arbys Perspectives

Project number	Project Number
Date	Issue Date
Drawn by	Author
Checked by	Checker

A301

Scale	12" = 1'-0"

12/17/2014 8:22:12 AM