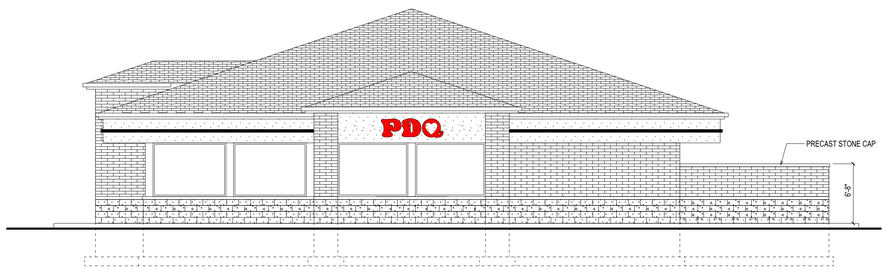

NORTH ELEVATION

1/8"=1'-0"

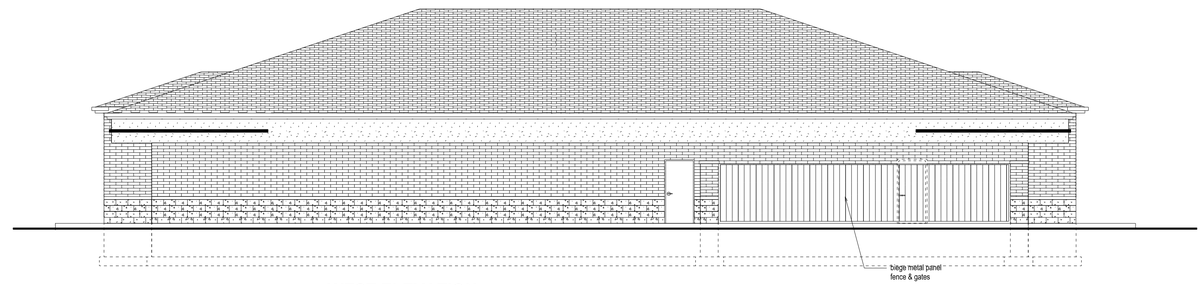

WEST ELEVATION

1/8"=1'-0"

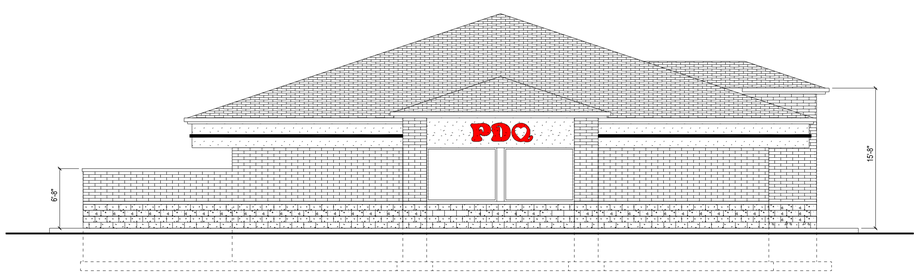

SOUTH ELEVATION

1/8"=1'-0"

EAST ELEVATION

1/8"=1'-0"

© COPYRIGHT

These plans and designs depicted therein, including, but not limited to, the overall form, arrangement and composition of spaces and elements of the design, are protected under Copyright Laws. Collectively they are the property of Thomas W. McCoy. Any copying or other unauthorized use can result in the cessation of such construction or the demolition of such resultant construction.

SUPREME STRUCTURES INCORPORATED
2906 Marketplace Dr, Fitchburg, WI, 53719
phone: 608-224-0777 fax: 608-224-0778
www.supremestructures.com

McCOY ENGINEERING LLC
1925 Tarragon Drive, Madison, WI, 53716-2332
608-467-7455 E-mail: mccoyengineering@charter.net

DRAWN BY: TMC

APPRVD BY:

PROJECT: PDQ Food Stores

LOCATION: Moorland Road, New Berlin, WI

DATE: 2-22-16

SCALE: As Shown

DRAWING NO: T1602

SHEET TITLE: ELEVATIONS & SECTIONS

SHEET NO: A-3