GOUDE-HOUK WASH-N-LUBE

SOUTH MOORLAND ROAD
NEW BERLIN, WISCONSIN

haag müller, inc.
Architecture ▪ Engineering ▪ Interiors
101 East Grand Avenue, Suite 1
Port Washington, Wisconsin 53074
262. 268.1200 www. haagmuller.com
© 2016 haag muller, inc.

LOCATION MAP

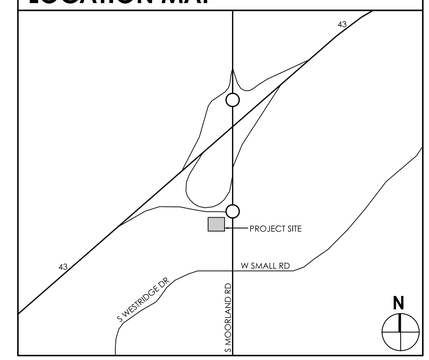

DRAWING INDEX

SHEET NO.	SHEET TITLE
GENERAL	
G-101	COVER SHEET
CIVIL	
C-001	SITE SURVEY
C-002	EROSION CONTROL AND SITE PREPARATION PLAN
C-100	SITE PLAN
C-200	GRADING PLAN
C-300	UTILITY PLAN
C-400	DETAILS
C-401	DETAILS
C-402	DETAILS
C-500	SPECIFICATIONS
C-501	SPECIFICATIONS
LANDSCAPING	
L-1.0	LANDSCAPE PLAN
LOT LIGHTING	
	PHOTOMETRIC PLAN
ARCHITECTURAL	
A-101	FLOOR PLAN
A-201	CONCEPTUAL EXERIOR ELEVATIONS
A-202	EXTERIOR RENDERINGS

COVER SHEET

GOEDE-HOUK WASH-N-LUBE
SOUTH MOORLAND ROAD
NEW BERLIN, WISCONSIN

REVISIONS		
NO.	DATE	DESCRIPTION
-		

DATE:	04.22.16
PROJ. NO:	1603116
DRAWN BY:	MGM
SHEET	

G-101

	Plant List:					
Item	*Common Name*	*Botanical Name*	*Size*	*Quan.*	*Root*	*Spacing*
Shade Trees:						
Abm	Autumn Blaze Maple	Acer x freemanii	4" DBH	2ea.		
Dwc	Donald Wyman Crab	Malus 'Donald Wyman'	2" DBH	1ea.		
Rjc	Red Jewel Crab	Malus ' Red Jewel'	2" DBH	1ea.		
Dsc	Dwf. Sargent Crab	Malus 'Sargentii'	2" DBH	1ea.		
Ws	White Spruce	Picea glauca	6' BB	3ea.		
Ws	White Spruce	Picea glauca	8'BB	3ea.		
Ta	Techny Arborvitae	Thuja 'Techny'	6'BB	7ea.		
Ega	Emerald Green Arborvitae	Thuja o. 'Emerald Green'	6' BB	22ea.		
Mbj	Mount Batton Juniper	Juniperus 'Mt. Batton'	6'BB	3ea.		
Ornamental Shrubs:						
Wb	Winterberry (Afterglow - F)	Ilex verticillata	18-24 cont.	9ea.		
Wb	Winterberry (Jin Dandy - M)	Ilex verticillata	18-24 cont.	5ea.		
Sj	Green Sargent Juniper	Juniperus ' Sargenti'	24" cont.	7ea.		
Perennials and Grasses:						
Sg	Switch Grass	Panicum virgatum	1gal cont.	12ea.		

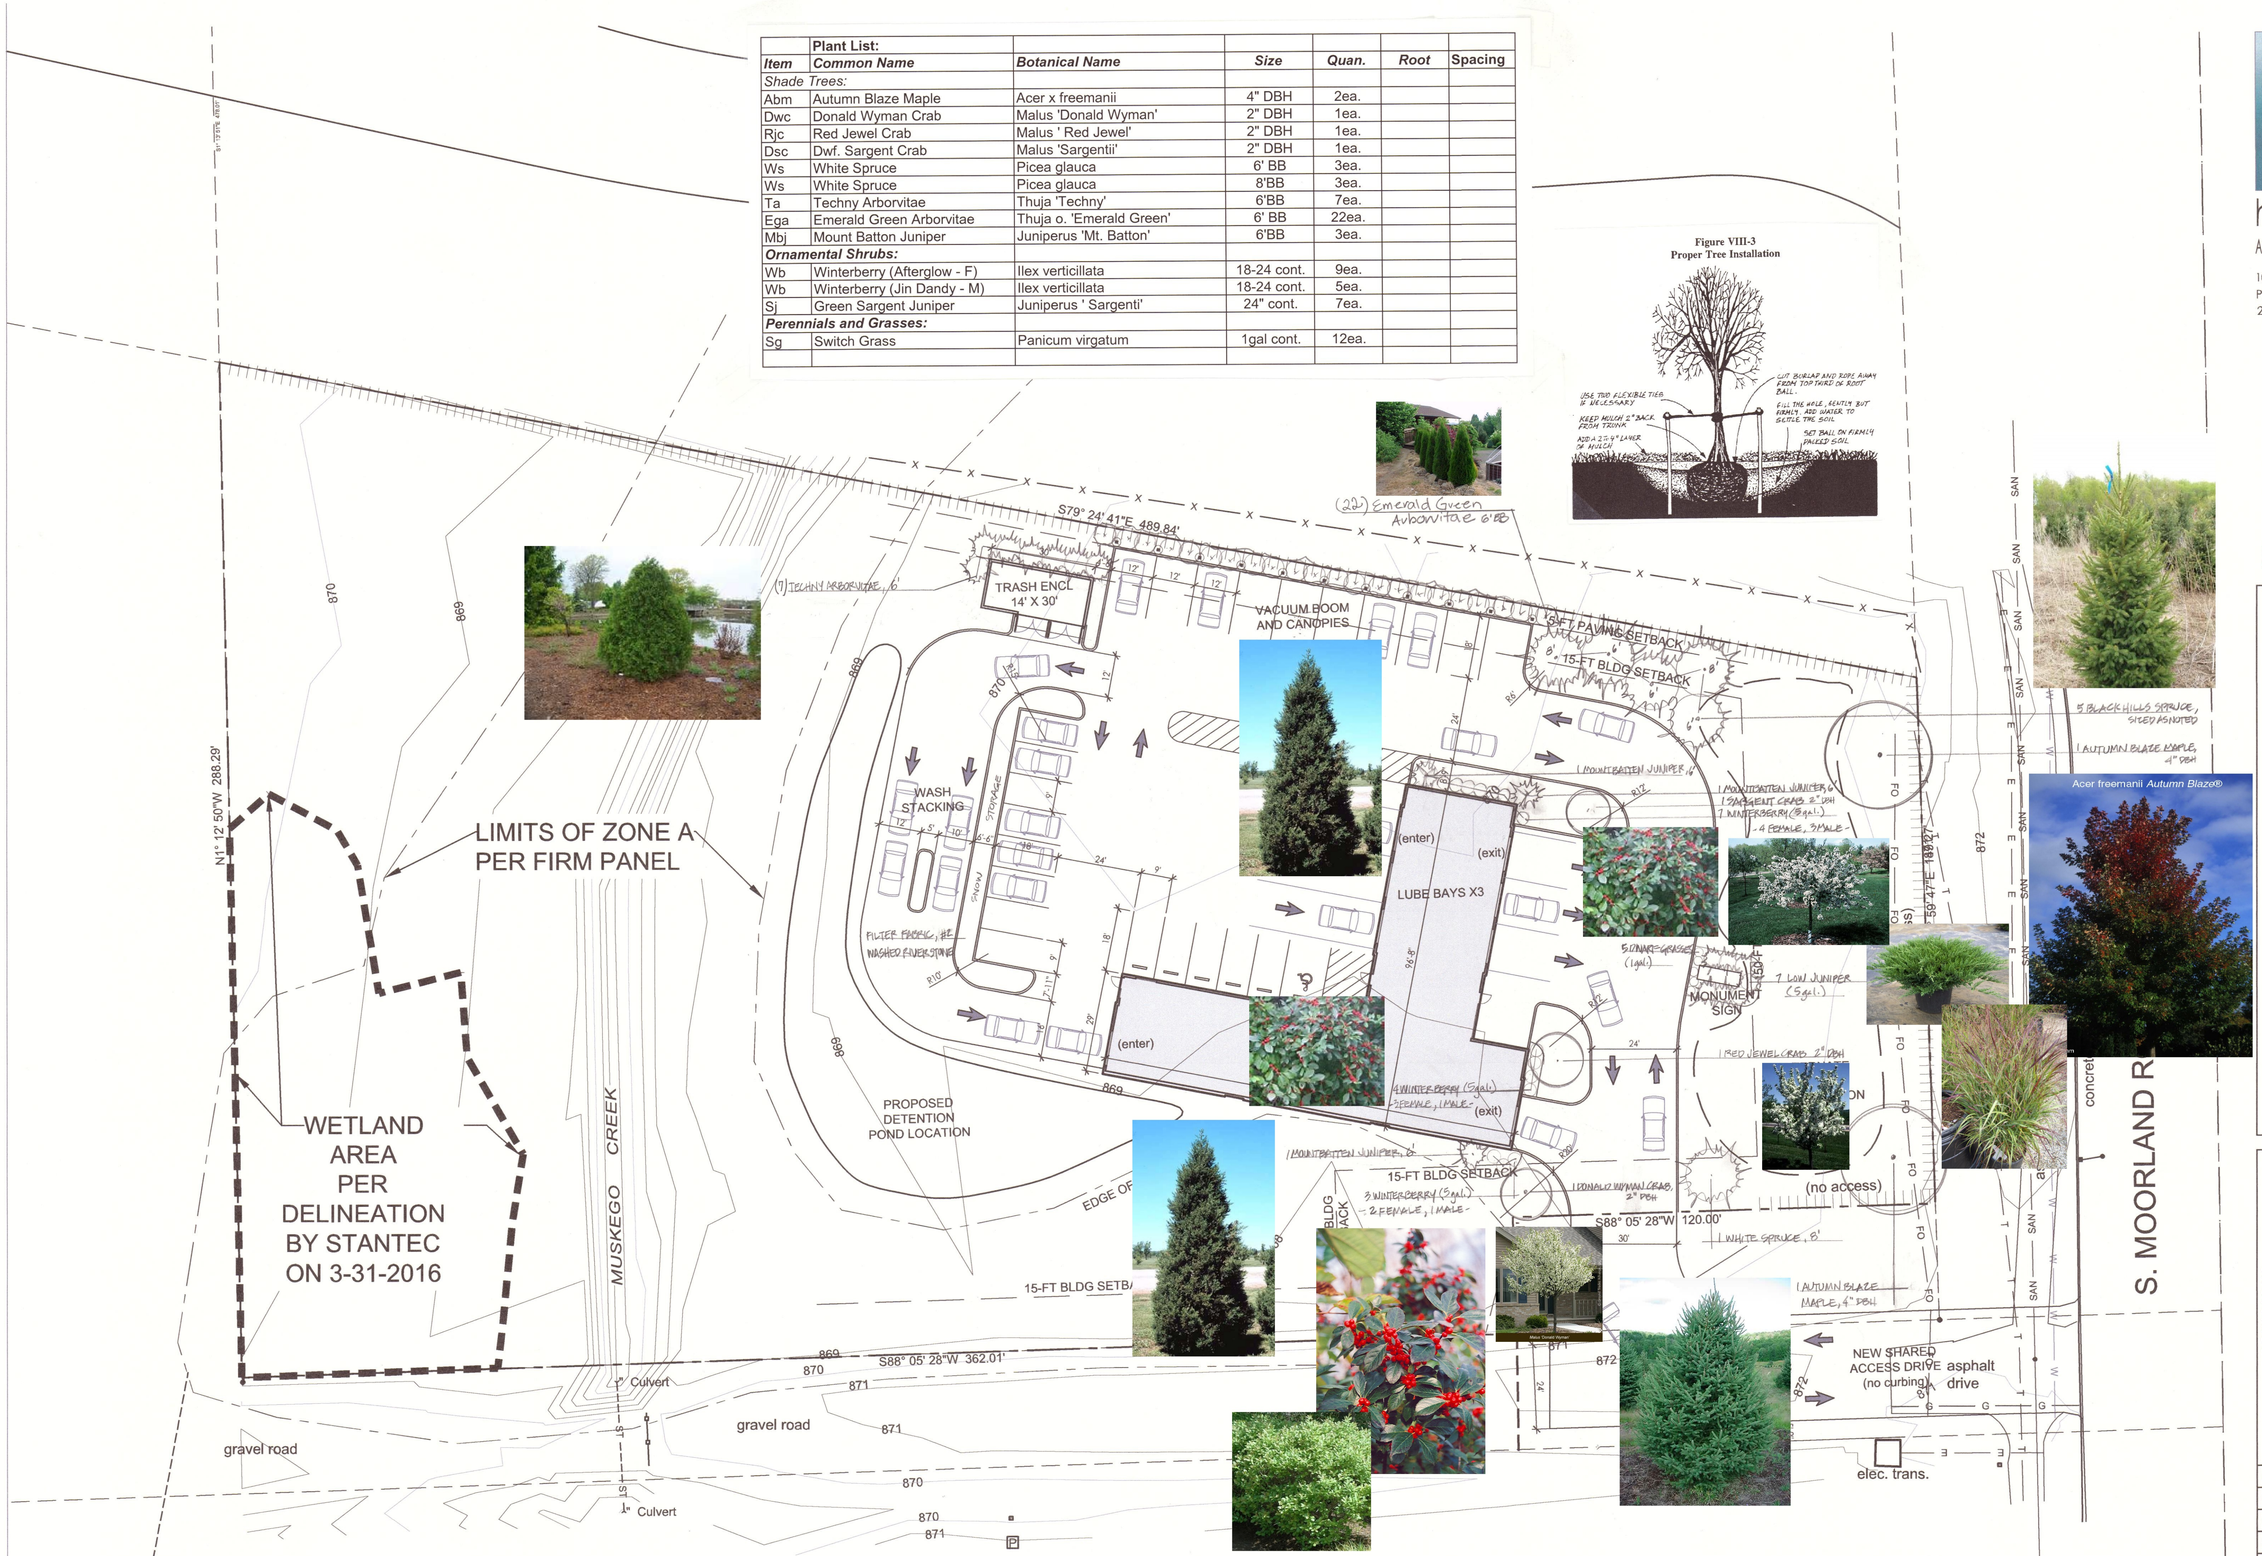

CONCEPTUAL SITE LAYOUT PLAN

SCALE: 1" = 20'-0"

haag müller, inc.
Architecture ▪ Engineering ▪ Interiors
101 East Grand Avenue, Suite 1
Port Washington, Wisconsin 53074
262. 268.1200 www.haagmuller.com

© 2016 haag muller, inc.

WISCONSIN PATRICK H. ZIEGEWEID LA93 DOVIA, WI LANDSCAPE ARCHITECT

Patrick Ziegeweid

CONCEPTUAL SITE LAYOUT PLAN

NEW FACILITY FOR:
GOEDE-HOUK WASH-N-LUBE
SOUTH MOORLAND ROAD
NEW BERLIN, WI

REVISIONS

NO.	DATE	DESCRIPTION

DATE:	04.06.16
PROJ. NO:	1603116
DRAWN BY:	MGM
SHEET	

L – 1.0

EXTERIOR MATERIAL LEGEND

A		ASPHALT SHINGLES: TIMBERLINE HD WEATHEREDWOOD
B		PREFINISHED FASCIAS & GUTTERS: UNACLAD, COLONIAL RED
C		FRIEZE BAND: DRYVIT E.I.F.S., #379B WHISPER
D		CONCRETE BRICK FIELD: COUNTY MATERIALS HERITAGE COLLECTION, TUSCANY VILLA BLEND, SPLIT FACE
E		CONCRETE BRICK ACCENT: COUNTY MATERIALS HERITAGE COLLECTION, CARDINAL BLEND, SMOOTH FACE
F		LAP SIDING & TRIM: HARDIPLANK LAP SIDING WITH 6" EXPOSURE, SELECT CEDARMILL, KHAKI BROWN
G		ALUMINUM STOREFRONT ENTRY DOOR & WINDOW SYSTEM: KAWNEER 451-T, CLEAR ANODIZED ALUMINUM

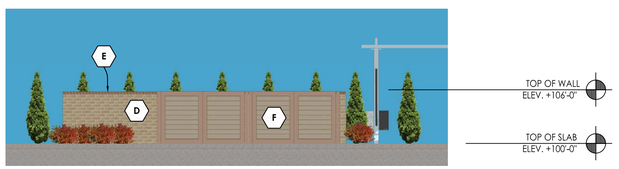

TRASH ENCLOSURE
SCALE: 1/8" = 1'-0"

EAST ELEVATION - FACING MOORLAND ROAD
SCALE: 1/8" = 1'-0"

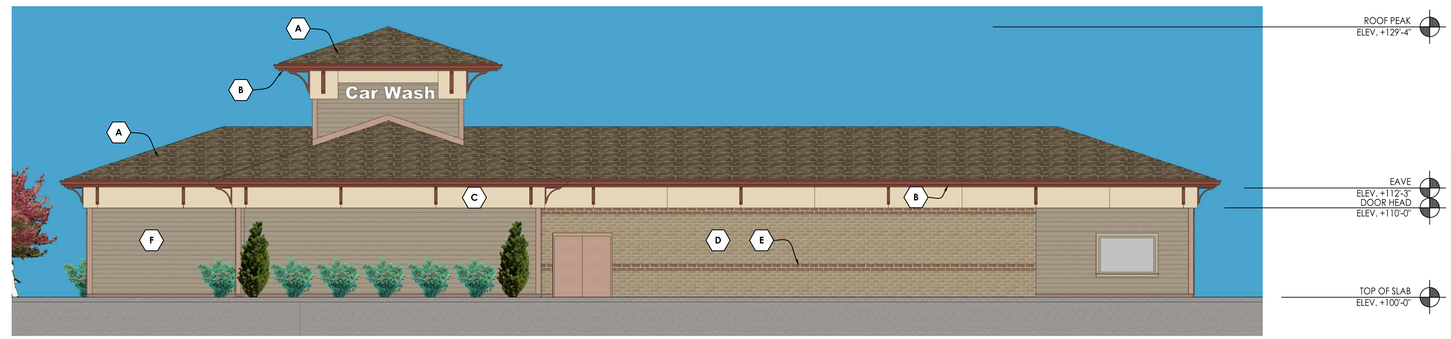

NORTH ELEVATION
SCALE: 1/8" = 1'-0"

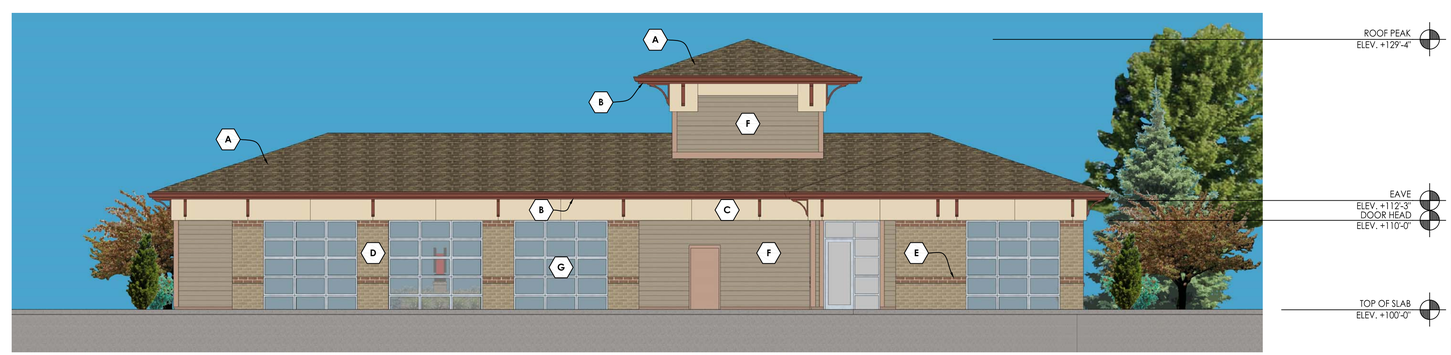

WEST ELEVATION
SCALE: 1/8" = 1'-0"

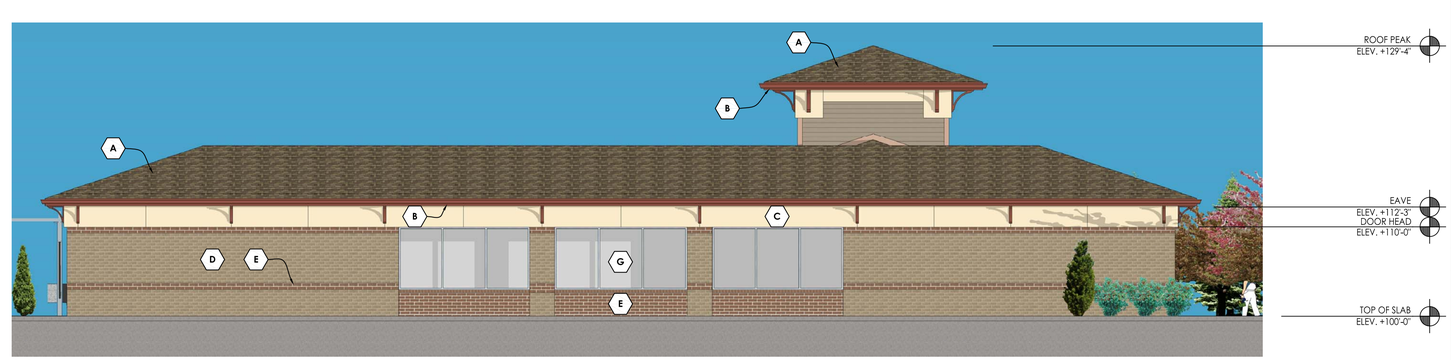

SOUTH ELEVATION
SCALE: 1/8" = 1'-0"

haag müller, inc.
Architecture ▪ Engineering ▪ Interiors
101 East Grand Avenue, Suite 1
Port Washington, Wisconsin 53074
262.268.1200 www.haagmuller.com

© 2016 haag muller, inc.

CONCEPTUAL EXTERIOR ELEVATIONS

GOEDE-HOUK WASH-N-LUBE
SOUTH MOORLAND ROAD
NEW BERLIN, WISCONSIN

REVISIONS		
NO.	DATE	DESCRIPTION
-		

DATE:	04.22.16
PROJ. NO:	1603116
DRAWN BY:	MGM
SHEET	

A-201

VIEW FROM SOUTHEAST (MOORLAND ROAD)

VIEW FROM SOUTH

VIEW FROM NORTHWEST

VIEW FROM WEST

haag müller, inc.
Architecture ▪ Engineering ▪ Interiors
101 East Grand Avenue, Suite 1
Port Washington, Wisconsin 53074
262. 268.1200 www. haagmuller.com

© 2016 haag muller, inc.

EXTERIOR RENDERINGS

GOEDE-HOUK WASH-N-LUBE

SOUTH MOORLAND ROAD
NEW BERLIN, WISCONSIN

REVISIONS		
NO.	DATE	DESCRIPTION
-		

DATE:	04.22.16
PROJ. NO:	1603116
DRAWN BY:	MGM
SHEET	

A-202