COLORED ELEVATION

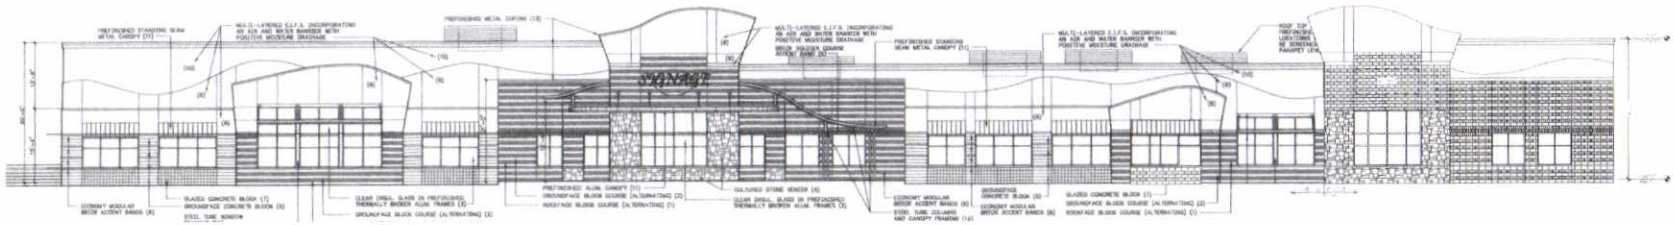

FRONT ELEVATION (WEST)

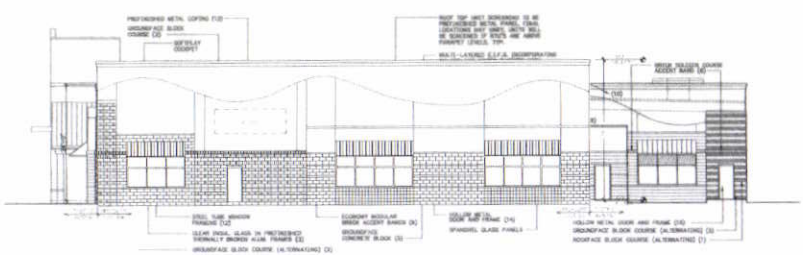

RIGHT ELEVATION (SOUTH)

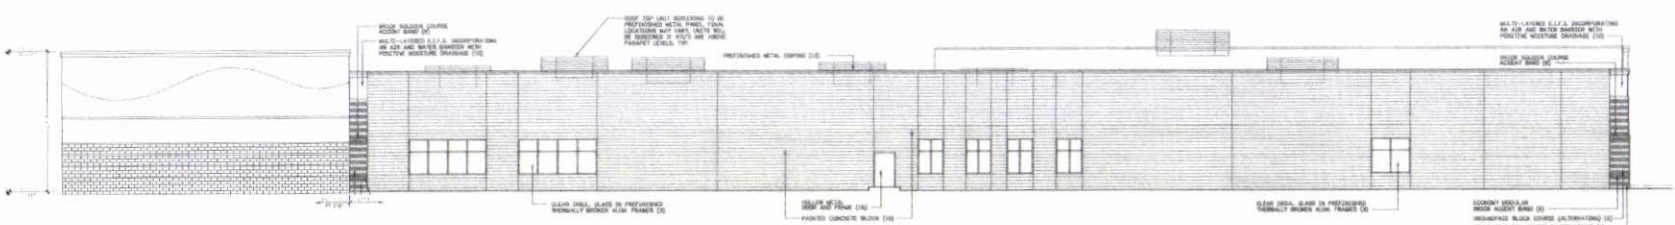

REAR ELEVATION (EAST)

EXTERIOR MATERIAL LEGEND

(1). PRAIRIE STONE - BUFF ROCKFACE, NORTHFIELD BLOCK COMPANY.
(2). PRAIRIE STONE - BUFF GROUNDFACE, NORTHFIELD BLOCK COMPANY.
(3). CLEAR ANODIZED ALUMINUM.
(4). CULTURED STONE VENEER - BUCKSKIN MOUNTAIN LEDGE, ELDORADO STONE.
(5). TRENDSTONE GROUNDFACE MASONRY UNITS - BELVEDERE, TRENWYTH.
(6). ECONOMY MODULAR BRICK - MATCH GLEN GERY ENGOBE SERIES - RED IRONSPOT.
(7). GLAZED MASONRY UNITS - WHEATFIELD, TRENWYTH ASTRA-GLAZE-SW
(8). EIFS - 8M HC-8, STO CORP.
(9). EIFS - 34101 ANODIZED, STO CORP.
(10). EIFS - 10811, STO CORP.
(11). STANDING SEAM METAL ROOF/CANOPY - BRISTOL BLUE (BORRIDGE) ON PACIFIC BLUE (SIGNATURE 300 MBIC).
(12). PAINTED STEEL
SHERWIN WILLIAMS 2639 ROYCROFT COPPER RED.
(13). PREFINISHED METAL COPING
SHERWIN WILLIAMS 6128 GLONGE
(14). HOLLOW METAL DOOR AND FRAME COLOR
SHERWIN WILLIAMS 0012 EMPIRE GOLD
(15). PAINTED CONCRETE BLOCK AND HOLLOW METAL DOOR AND FRAME COLOR - EAST ELEVATION
SHERWIN WILLIAMS 6128 GLONGE

PRELIMINARY PLANS NOT FOR CONSTRUCTION

STONEFIRE PIZZA CO.
EXPANSION & RENOVATION

ELEVATIONS

ADCI Architectural Design Consultants, Inc.
30 Wisconsin Dells Parkway • P.O. Box 680
Lake Delton, WI 53940
Phone: (608) 254-6181 Fax: (608) 254-2139

A9.1