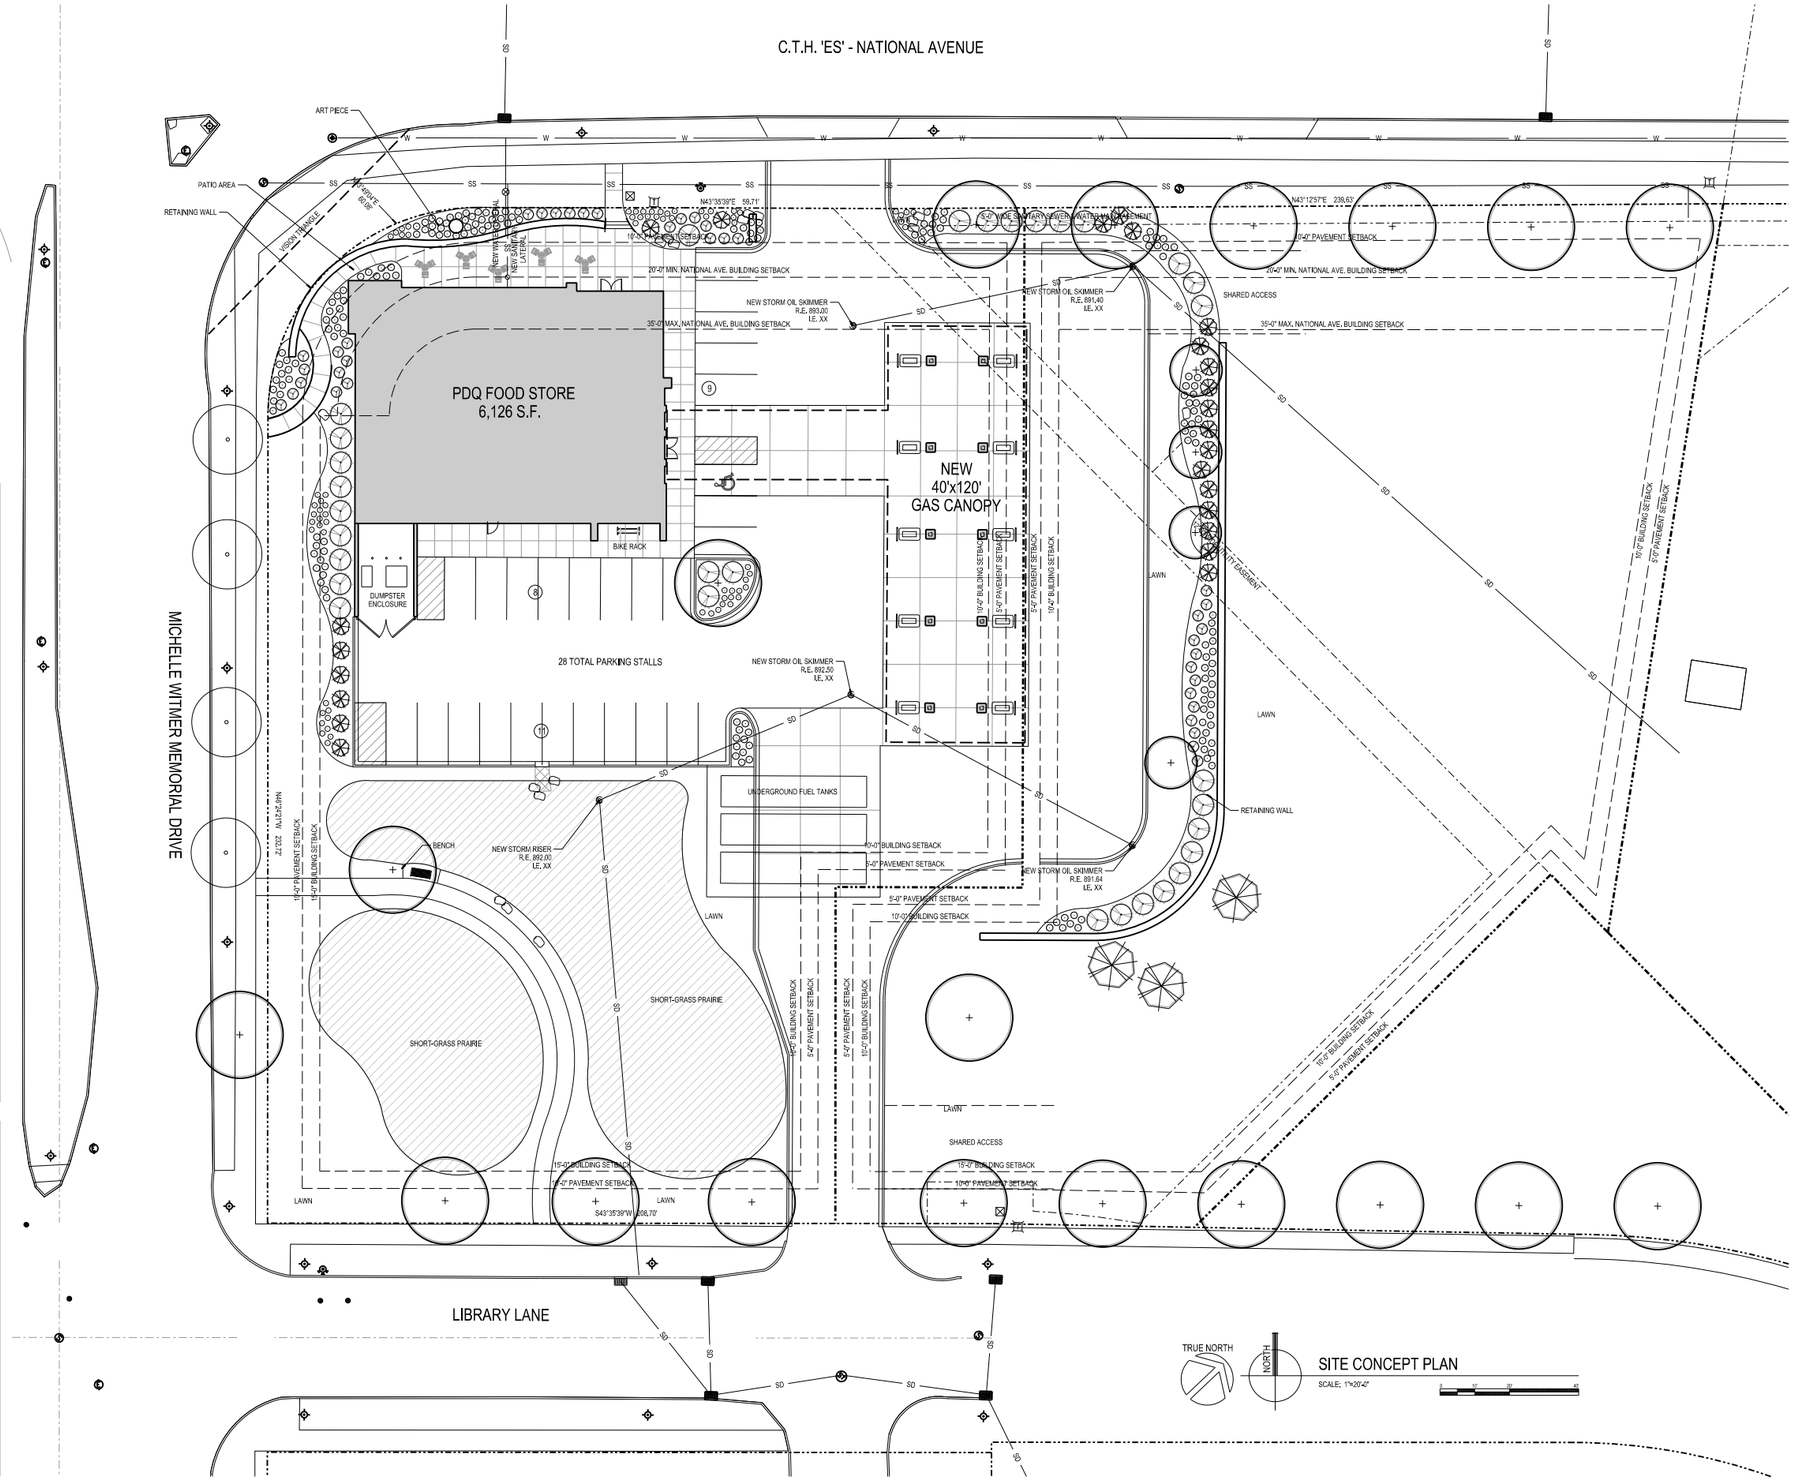

SITE LINE LEGEND

	PROPERTY LINE
	SETBACK LINE
	EASEMENT LINE
XXX	EXISTING INTERMEDIATE CONTOUR
XXX	EXISTING INDEX CONTOUR
XXX	NEW INTERMEDIATE CONTOUR
XXX	NEW INDEX CONTOUR
	PAVEMENT
x x	FENCE
SD	STORM DRAIN
SS	SANITARY SEWER
W	WATER
G	GAS
P	ELECTRICAL POWER
PU	UNDERGROUND ELECTRICAL POWER
FOU	UNDERGROUND FIBER OPTIC
T	TELEPHONE
TU	UNDERGROUND TELEPHONE
CATV	CABLE
	EDGE OF TREES OR SHRUBS

NOTE: ALL LINE TYPES MAY NOT BE USED IN THIS SET.

LANDSCAPE SYMBOL LEGEND

	SHADE TREE
	ORNAMENTAL TREE
	EVERGREEN SHRUB OR TREE
	DECIDUOUS SHRUB
	ORNAMENTAL GRASS
	PERENNIAL
	EXISTING VEGETATION
	EXISTING EVERGREEN

NOTE: ALL SYMBOLS MAY NOT BE USED IN THIS SET.

SCALE: 1"=20'-0"
PLOTTED BY: JeffD
ORIGINAL SIZE = 24" x 36"
X:\60240\cad\60240e\C101.dgn

PRELIMINARY - NOT FOR CONSTRUCTION

Due to electronic distribution, this drawing may not be printed to the scale indicated on the drawings. Do NOT use scale to determine dimensions or sizes.

ISSUANCES | REVISIONS

Copyright © 2016 Angus-Young Associates, Inc., All Rights Reserved

Angus Young
Architecture | Engineering
Interiors | Landscape
Balance in Creativity
Janesville: 555 South River Street - Janesville, WI 53548 | Ph. 608.756.2326
Madison: 16 North Carroll Street - Madison, WI 53703 | Ph. 608.284.8225
www.anguayoung.com

RETAIL DEVELOPMENT
CITY CENTER - NATIONAL AVE
SUPREME STRUCTURES
NEW BERLIN, WI

PROJECT NUMBER 60240
APPROVED BY XXX
REVIEWED BY XXX
DRAWN BY KAU
9/23/2016 8:47:27 AM

SITE CONCEPT PLAN

C101

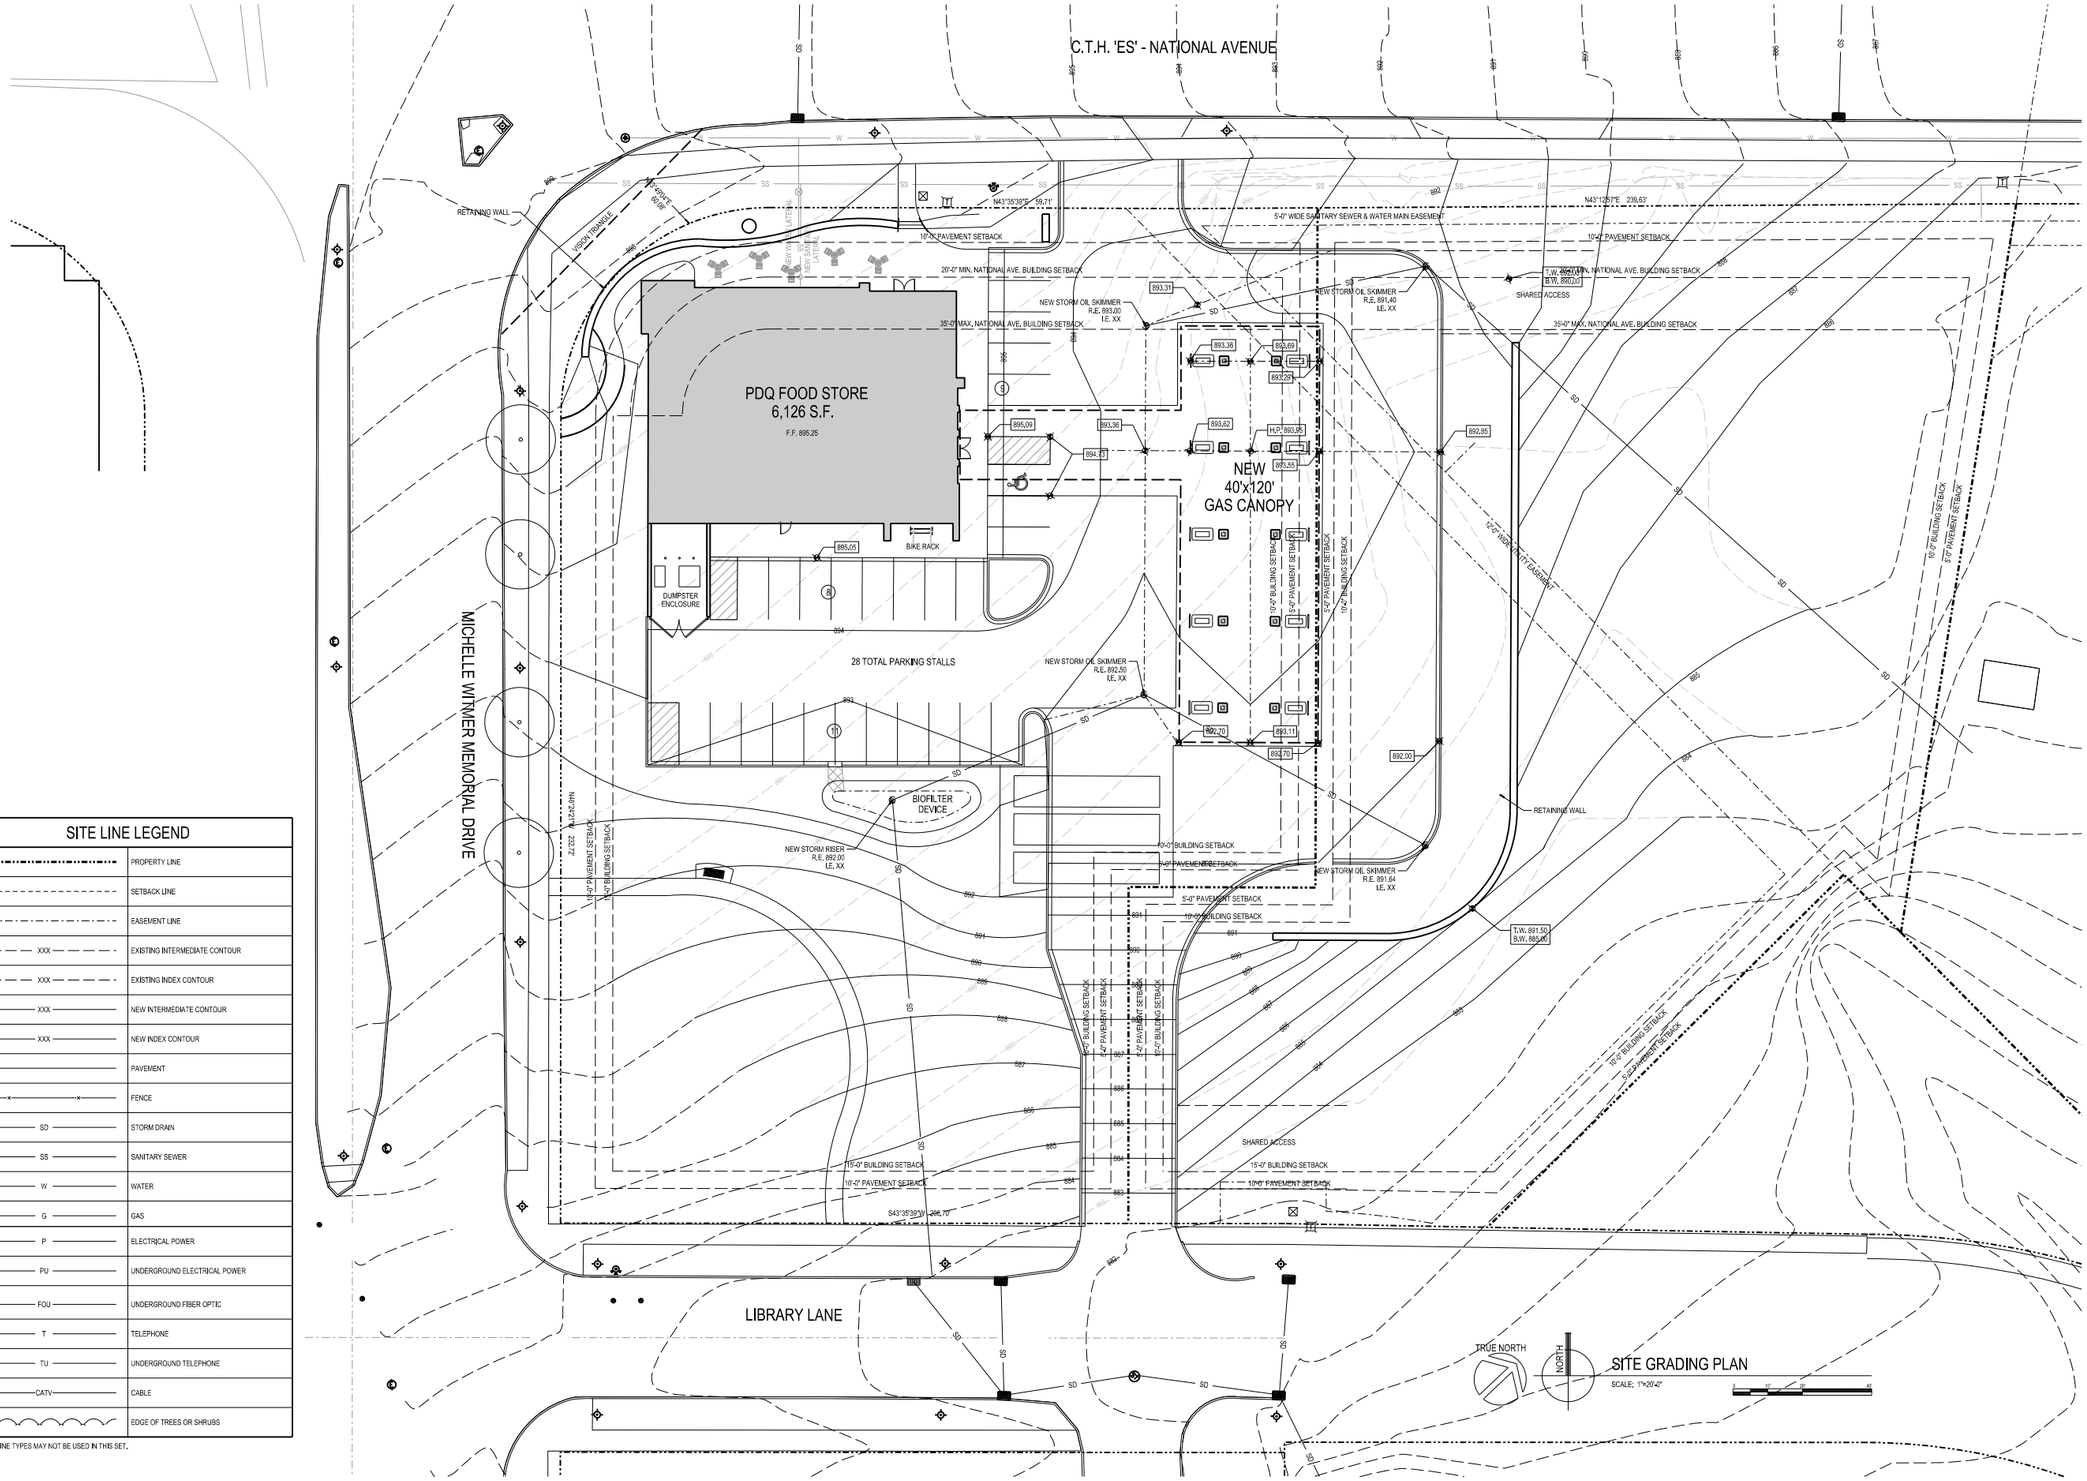

SITE LINE LEGEND

	PROPERTY LINE
	SETBACK LINE
	EASEMENT LINE
XXX	EXISTING INTERMEDIATE CONTOUR
XXX	EXISTING INDEX CONTOUR
XXX	NEW INTERMEDIATE CONTOUR
XXX	NEW INDEX CONTOUR
	PAVEMENT
x x	FENCE
SD	STORM DRAIN
SS	SANITARY SEWER
W	WATER
G	GAS
P	ELECTRICAL POWER
PU	UNDERGROUND ELECTRICAL POWER
FOU	UNDERGROUND FIBER OPTIC
T	TELEPHONE
TU	UNDERGROUND TELEPHONE
CATV	CABLE
	EDGE OF TREES OR SHRUBS

NOTE: ALL LINE TYPES MAY NOT BE USED IN THIS SET.

SCALE: 1"=20'-0"
PLOTTED BY: JeffD
ORIGINAL SIZE = 24" x 36"
X:\60240\cad\60240ac\C201.dgn

PRELIMINARY - NOT FOR CONSTRUCTION

Due to electronic distribution, this drawing may not be printed to the scale indicated on the drawings. Do NOT use scale to determine dimensions or sizes.

ISSUANCES | REVISIONS

Copyright © 2016 Angus-Young Associates, Inc., All Rights Reserved

Angus Young
Architecture | Engineering
Interiors | Landscape
Balance in Creativity
Janesville: 555 South River Street - Janesville, WI 53548 | Ph. 608.756.2326
Madison: 16 North Carroll Street - Madison, WI 53703 | Ph. 608.284.8225
www.angusyoung.com

RETAIL DEVELOPMENT
CITY CENTER - NATIONAL AVE
SUPREME STRUCTURES
NEW BERLIN, WI

PROJECT NUMBER 60240
APPROVED BY XXX
REVIEWED BY XXX
DRAWN BY KAU
9/23/2016 8:48:11 AM

SITE GRADING PLAN

C201

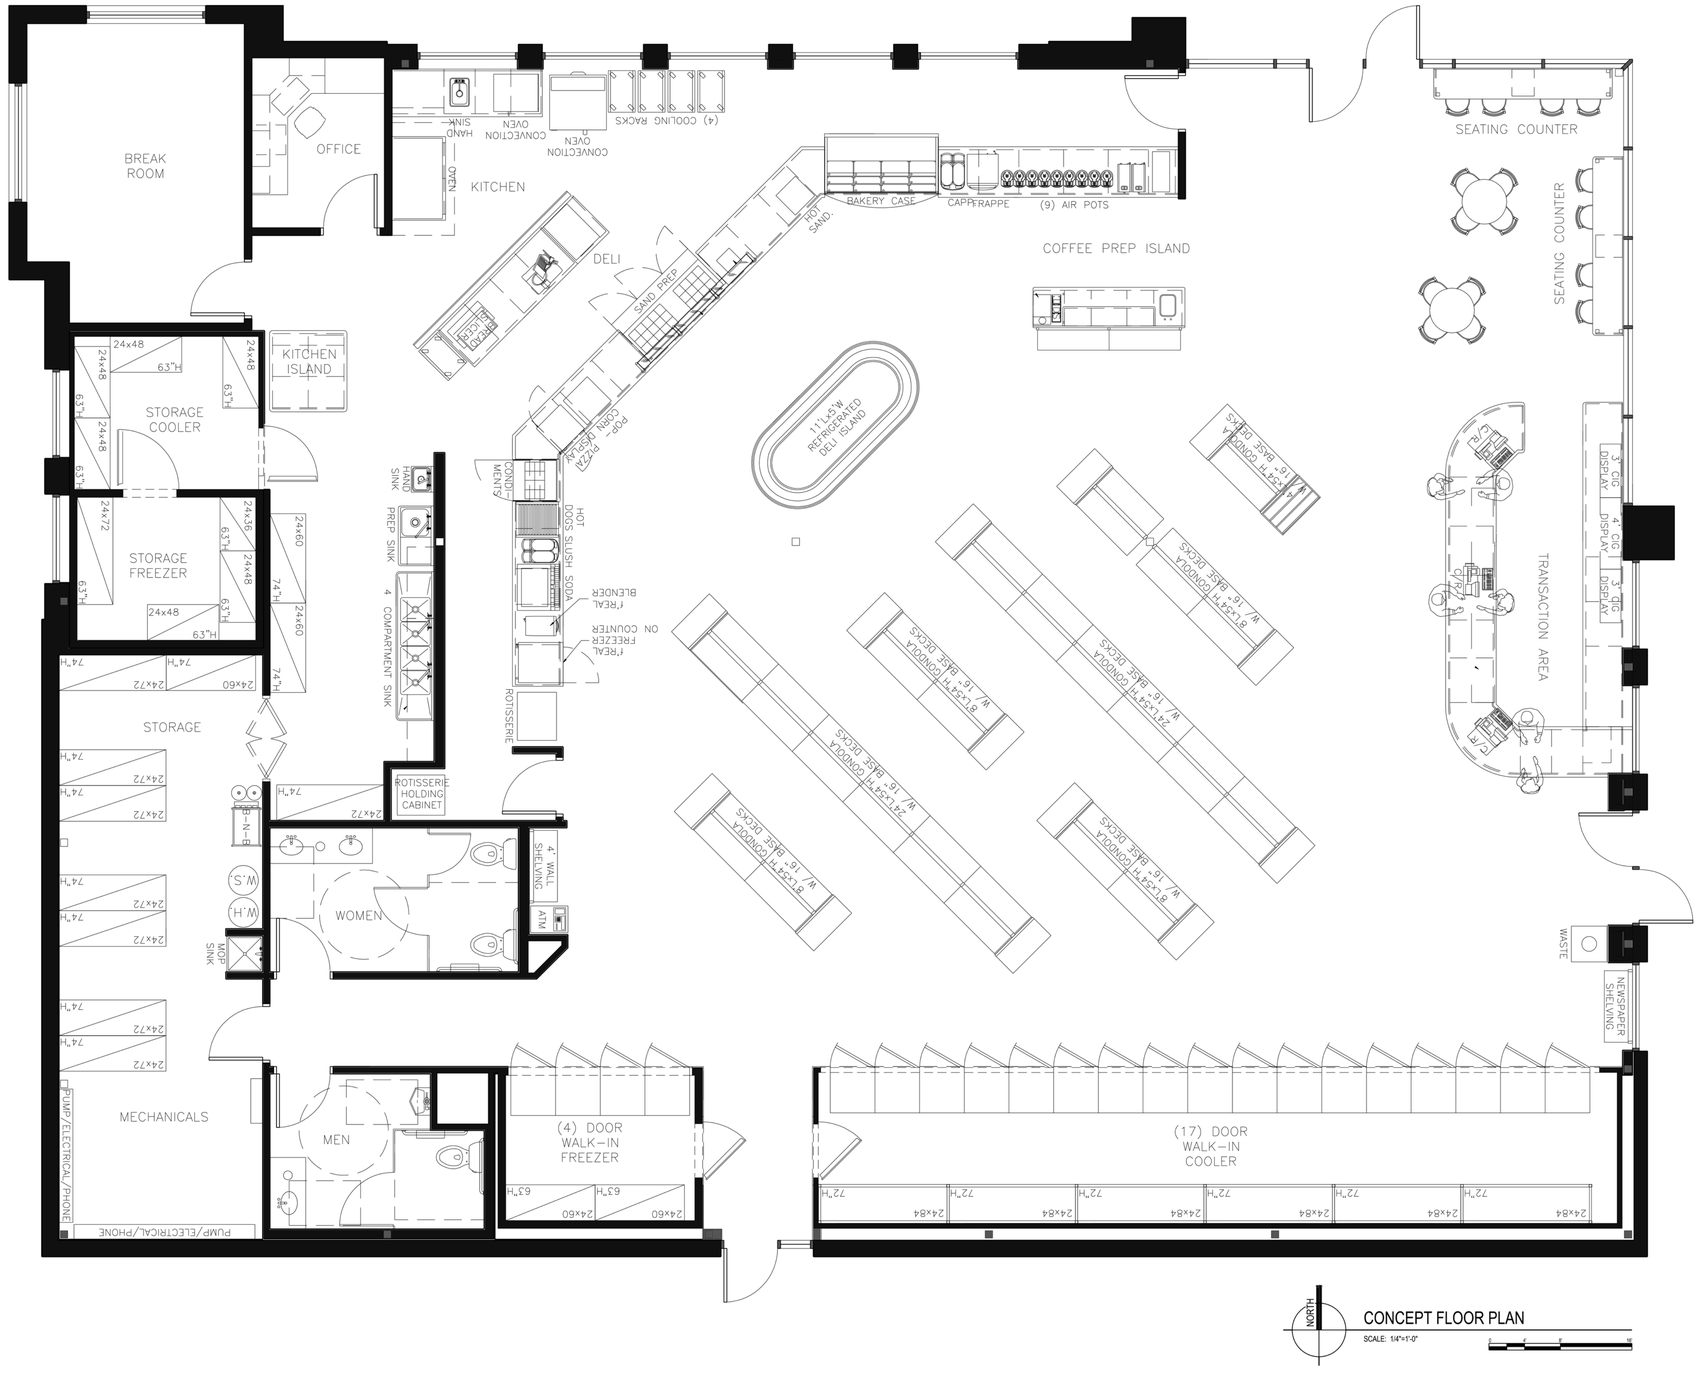

CONCEPT FLOOR PLAN

SCALE: 1/4"=1'-0"

PRELIMINARY - NOT FOR CONSTRUCTION

Due to electronic distribution, this drawing may not be printed to the scale indicated on the drawings. Do NOT use scale to determine dimensions or sizes.

REVISIONS

ISSUANCES

Angus Young

Architecture | Engineering
Interiors | Landscape

Balance in Creativity

Janesville: 555 South River Street · Janesville, WI 53548 | Ph. 608.756.2326
Madison: 16 North Carroll Street · Madison, WI 53703 | Ph. 608.284.8225
www.angusyoung.com

Copyright © 2016 Angus-Young Associates, Inc., All Rights Reserved

RETAIL DEVELOPMENT
CITY CENTER - NATIONAL AVE
SUPREME STRUCTURES
NEW BERLIN, WI

PROJECT NUMBER 6024.0

APPROVED BY XXX

REVIEWED BY XXX

DRAWN BY JAD

9/22/2016 7:10:48 AM

FLOOR PLAN

A101

SCALE: 1/8"=1'-0"

PLOTTED BY: JMD

ORIGINAL SIZE = 24" x 36"

x:\6024\cad\6024v04.101.dgn

PDQ

100% Employee Owned

Angus Young

Architecture | Engineering
Interiors | Landscape

Balance in Creativity

www.angusyoung.com

SUPREME STRUCTURES INCORPORATED

LEE & ASSOCIATES®

COMMERCIAL REAL ESTATE SERVICES

SITE LINE LEGEND	
	PROPERTY LINE
	SETBACK LINE
	EASEMENT LINE
XXX	EXISTING INTERMEDIATE CONTOUR
XXX	EXISTING INDEX CONTOUR
XXX	NEW INTERMEDIATE CONTOUR
XXX	NEW INDEX CONTOUR
	PAVEMENT
x x	FENCE
SD	STORM DRAIN
SS	SANITARY SEWER
W	WATER
G	GAS
P	ELECTRICAL POWER
PU	UNDERGROUND ELECTRICAL POWER
FOU	UNDERGROUND FIBER OPTIC
T	TELEPHONE
TU	UNDERGROUND TELEPHONE
CATV	CABLE
	EDGE OF TREES OR SHRUBS

NOTE: ALL LINE TYPES MAY NOT BE USED IN THIS SET.

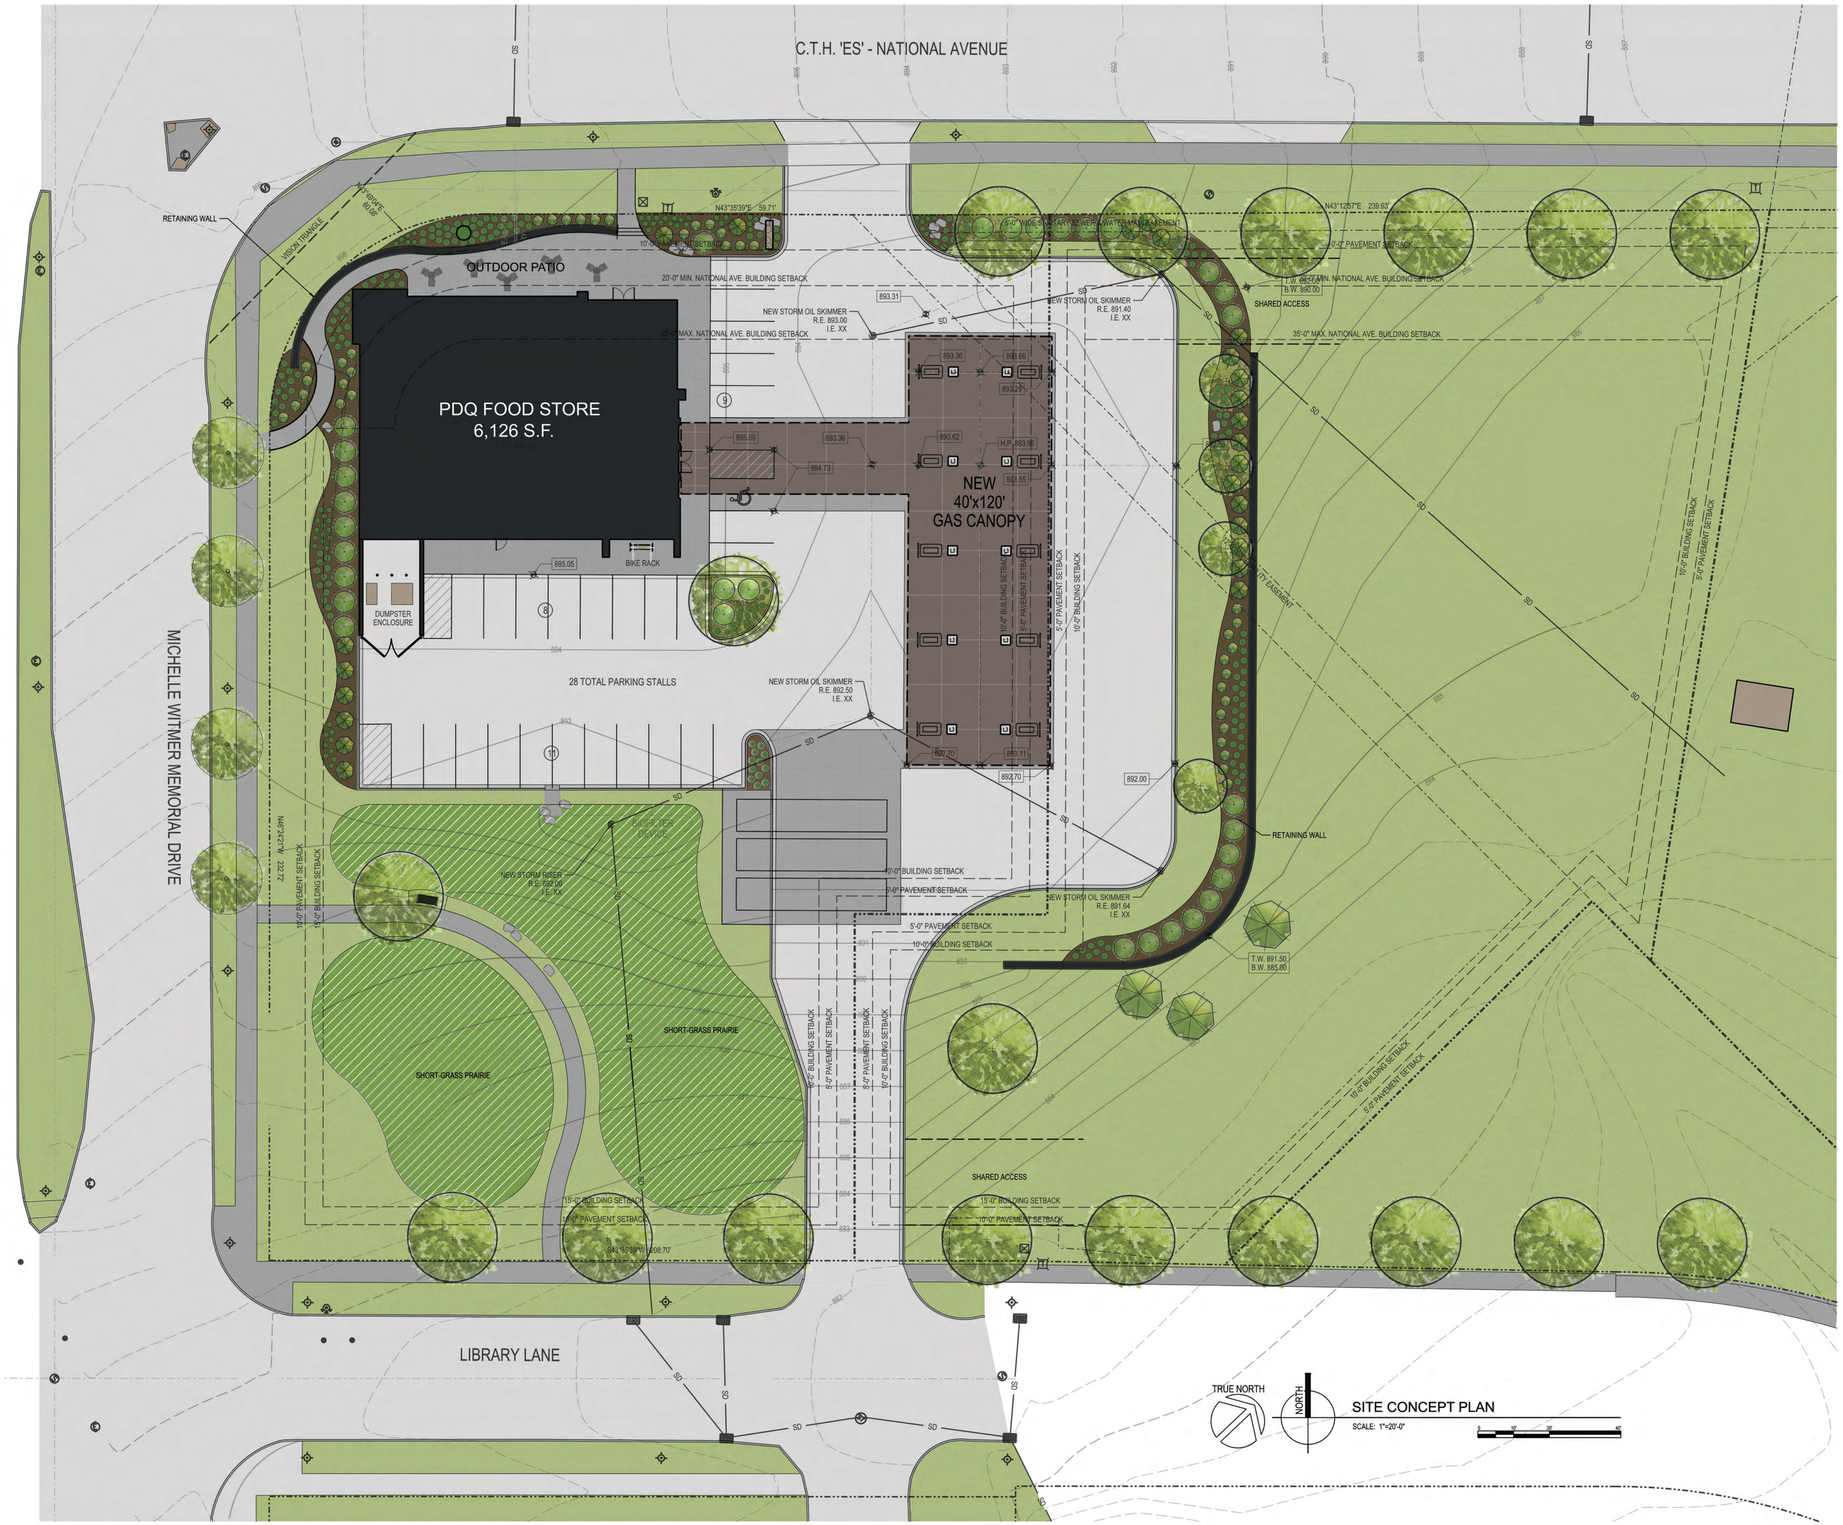

Perspective View from National Ave. facing Southeast

PDQ
100% Employee Owned

SUPREME STRUCTURES INCORPORATED

LEE & ASSOCIATES®
COMMERCIAL REAL ESTATE SERVICES

Angus Young
Architecture | Engineering
Interiors | Landscape
Balance in Creativity

Perspective View from National Ave. facing Southeast

PDQ
100% Employee Owned

SUPREME STRUCTURES INCORPORATED

LEE & ASSOCIATES®
COMMERCIAL REAL ESTATE SERVICES

Angus Young
Architecture | Engineering
Interiors | Landscape
Balance in Creativity