NOTE
ALL LANDSCAPE AREA'S SHALL BE COVERED WITH WEED BARRIER
AND MIN 3" MULCH

LANDSCAPING SCHEDULE

MARK	DISCRIPTION	SIZE	REMARKS
1	FLOWERING HYDRANGEA	5 GAL	
2	GOLDEN BARBERRY	5 GAL	
3	MAPLE	EXISTING	
4	SPRUCE	EXISTING	

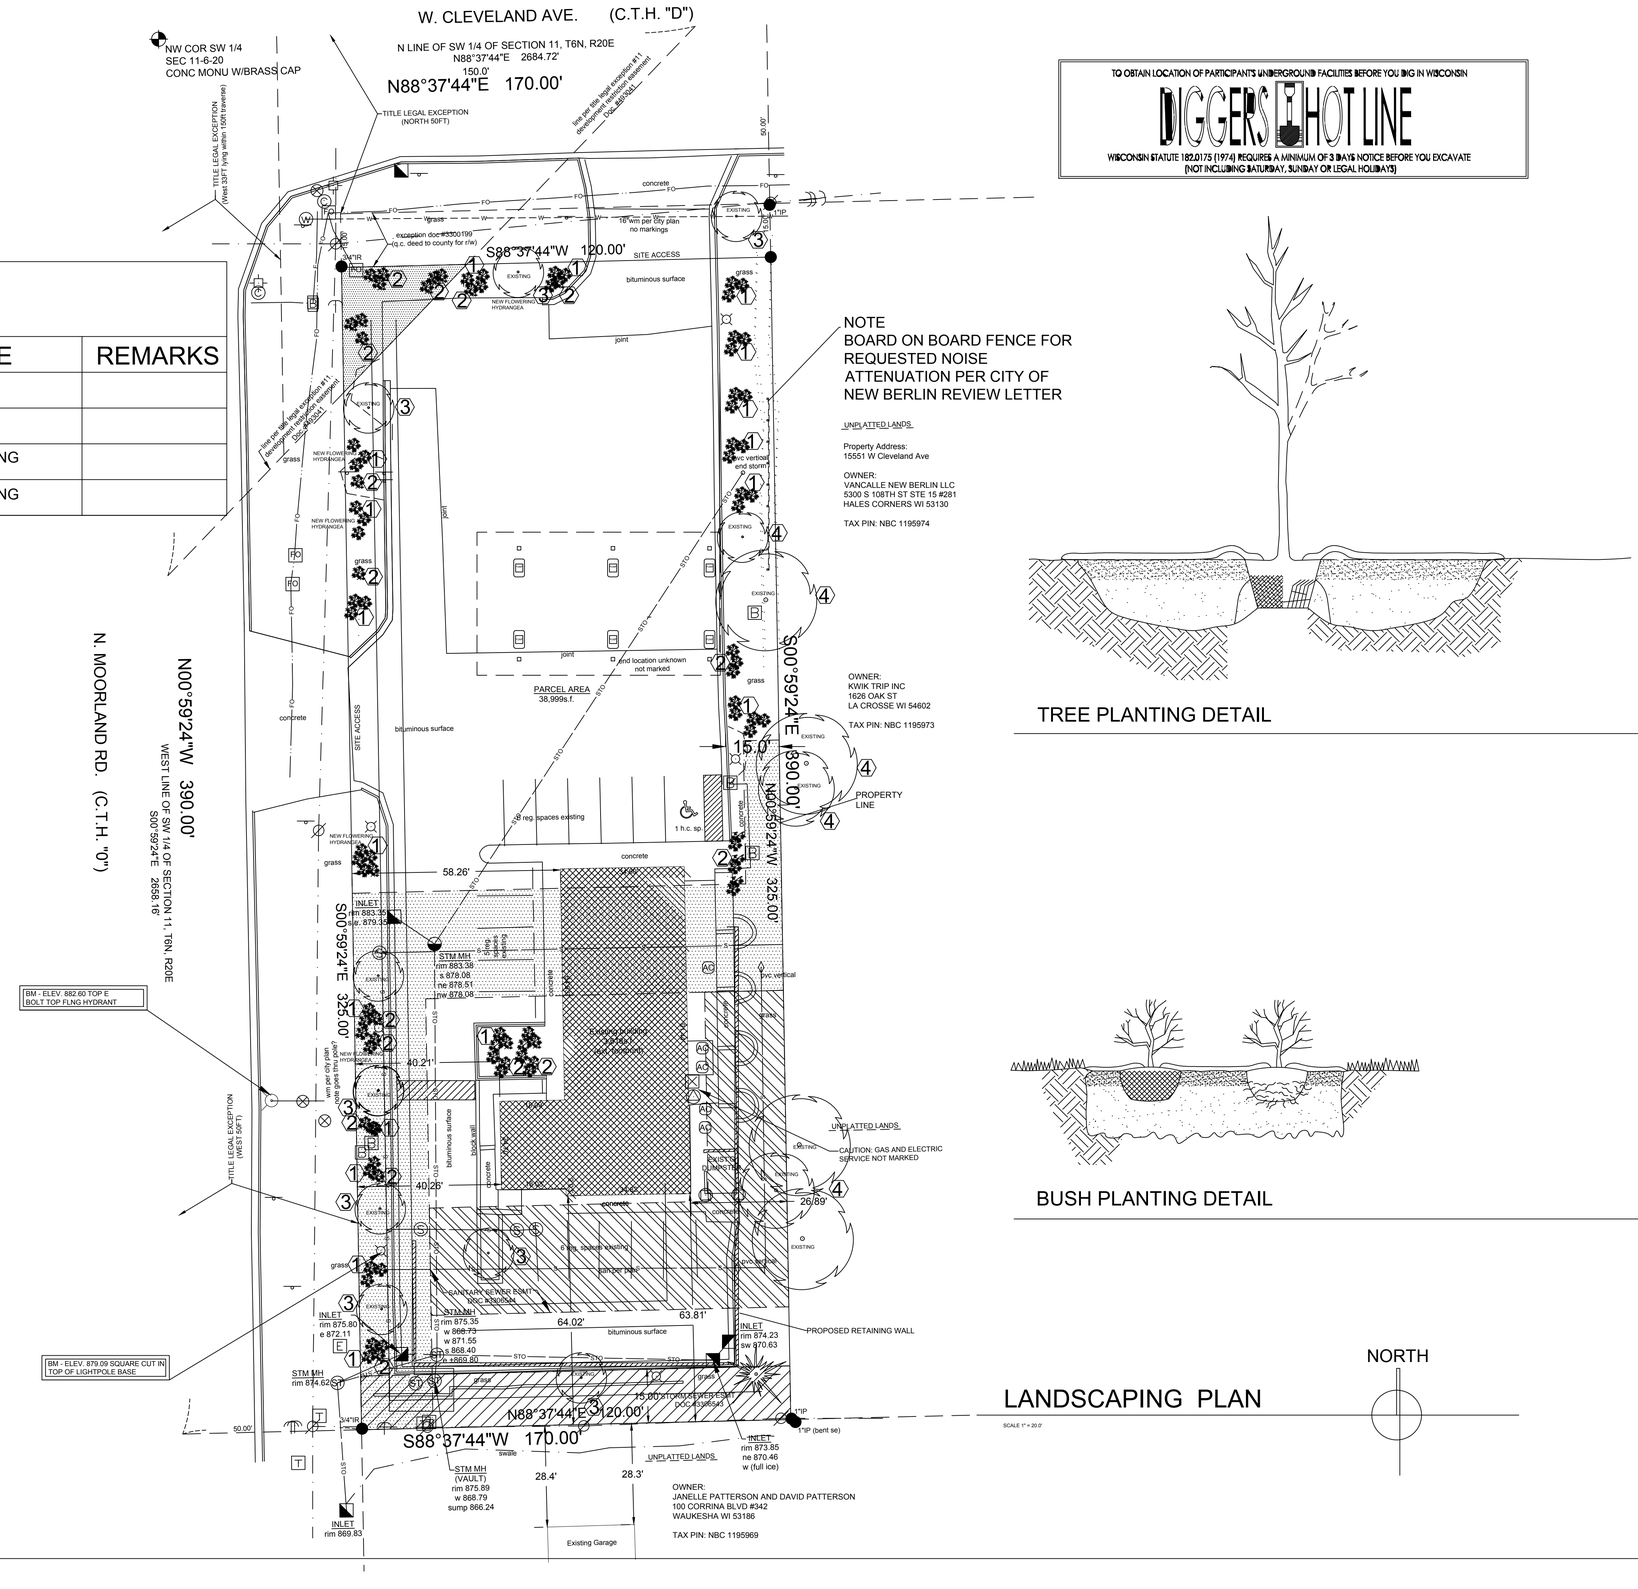

TO OBTAIN LOCATION OF PARTICIPANTS UNDERGROUND FACILITIES BEFORE YOU DIG IN WISCONSIN
DIGGERS HOT LINE
WISCONSIN STATUTE 182.0175 (1974) REQUIRES A MINIMUM OF 3 DAYS NOTICE BEFORE YOU EXCAVATE
(NOT INCLUDING SATURDAY, SUNDAY OR LEGAL HOLIDAYS)

TREE PLANTING DETAIL

BUSH PLANTING DETAIL

LANDSCAPING PLAN
SCALE 1" = 20.0'

DATE
REVISIONS
1-25-22 6-28-22
3-4-22
3-21-22
5-25-22

WILLIAM A MORRIS ARCHITECT LLC
5313 87TH PLACE
PLEASANT PRAIRIE WI 53158

DURBIN PETROLIEUM LLC
15551 W CLEVELAND AVENUE
NEW BERLIN WI. 53151

L1