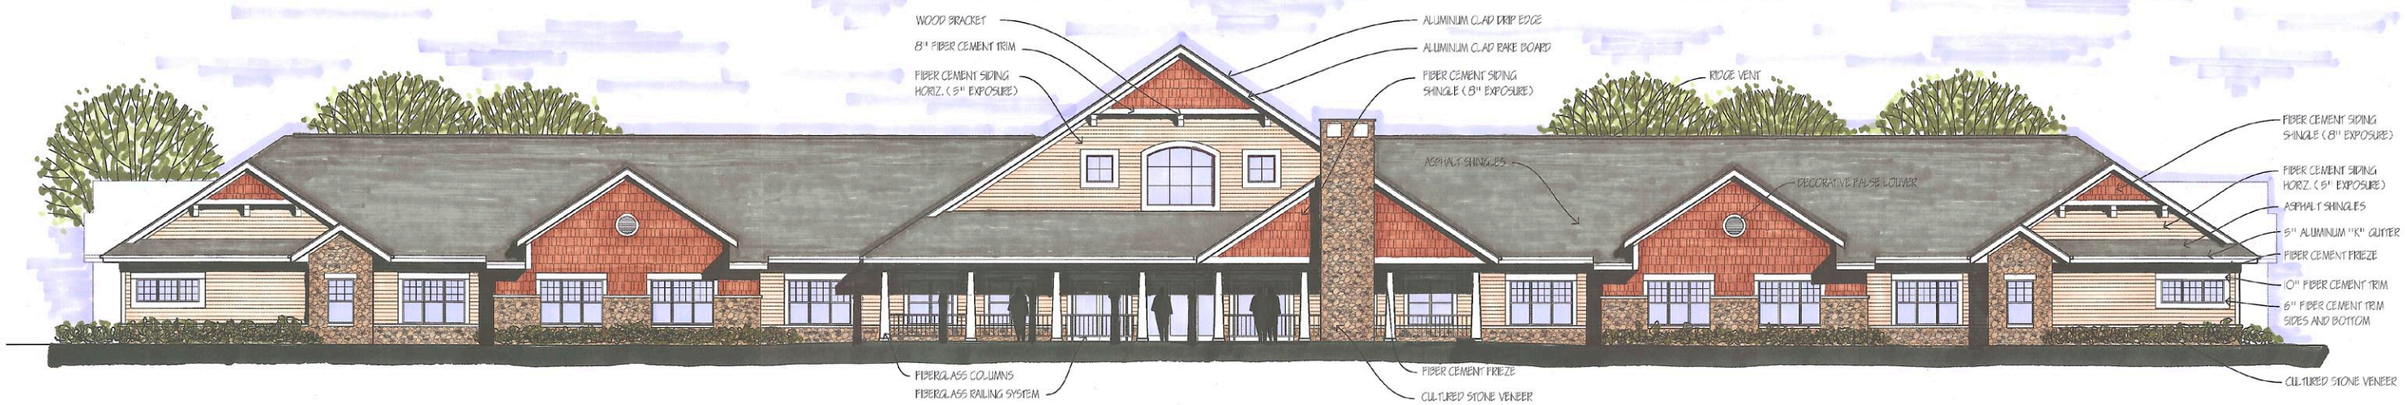

NORTH ELEVATION

WEST ELEVATION

EAST ELEVATION

SOUTH ELEVATION

24 UNIT COMMUNITY BASED RESIDENTIAL FACILITY
ELIZABETH RESIDENCE
NEW BERLIN, WISCONSIN

JONRICH LLC.
6340 N. GREEN BAY AVE.
GLENDALE, WI. 53209
PHONE: 414-352-9040
FAX: 414-352-9044

REVISIONS:

DATE:
4-23-10

A3.1