East Elevation

DIMENSION IV
Madison Design Group
architecture · engineering · interior design
6515 Grand Teton Plaza, Suite 170
Madison, Wisconsin 53719
p 608.829.4440 · f 608.829.4445
dimensioniv.madison.com

MSP NEW BERLIN II

Library Lane, New Berlin, WI
MSP
Preliminary Elevation
26 July 2011
09067

West Elevation

Parking Lot Elevation

DIMENSION IV
Madison Design Group
architecture · engineering · interior design
6515 Grand Teton Plaza, Suite 120
Madison, Wisconsin 53719
p 608.829.4444 • f 608.829.4445
dimensionivmadison.com

MSP NEW BERLIN II

Library Lane, New Berlin, WI
MSP
Preliminary Elevation
21 July 2011
09067

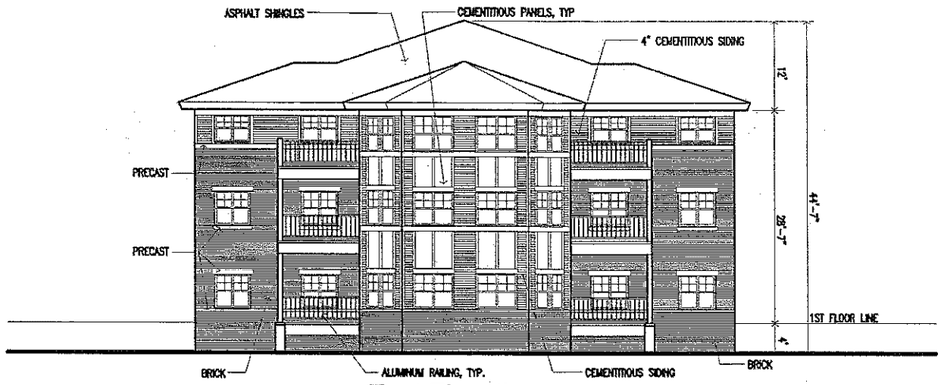

East Elevation

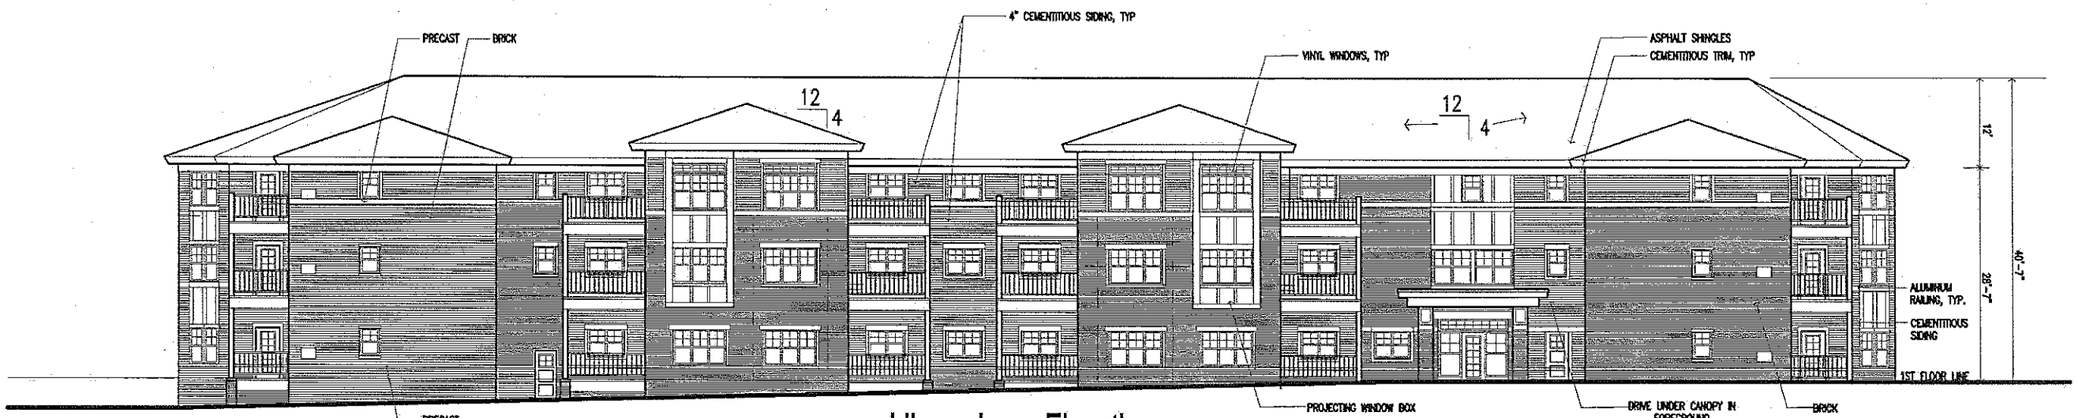

Library Lane Elevation

DIMENSION IV
Madison Design Group
architecture · engineering · interior design
6515 Grand Teton Plaza, Suite 120
Madison, Wisconsin 53719
p 608.829.4444 · f 608.829.4445
dimensionivmadison.com

MSP NEW BERLIN II

Library Lane, New Berlin, WI
MSP
Preliminary Elevation
21 July 2011
09067

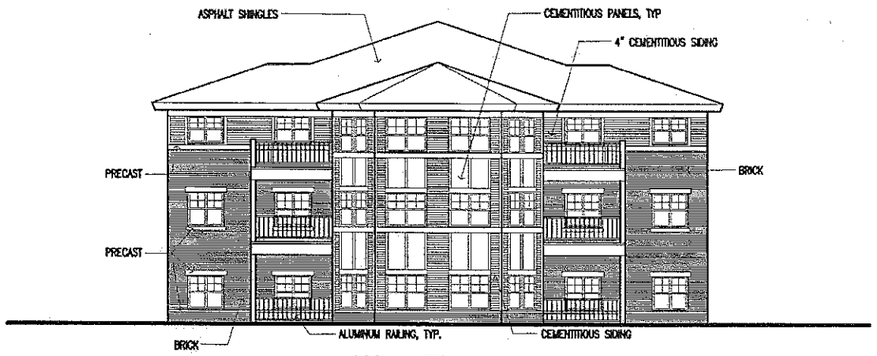

West Elevation

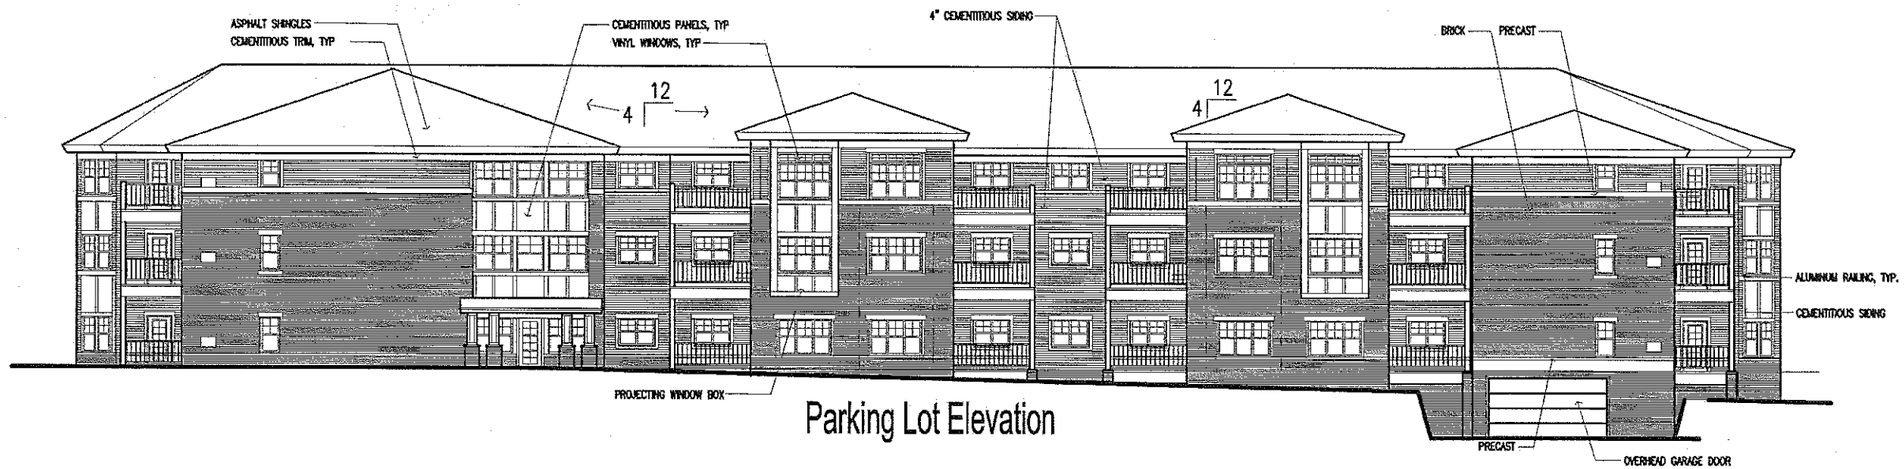

Parking Lot Elevation

DIMENSION IV
Madison Design Group
architecture · engineering · interior design
6515 Grand Teton Plaza, Suite 120
Madison, Wisconsin 53719
p 608.829.4444 · f 608.829.4445
dimensionivmadison.com

MSP NEW BERLIN II

Library Lane, New Berlin, WI
MSP
Preliminary Elevation
21 July 2011
09087