PROSPECT CREEK SHOPPING CENTER

LANDSCAPE PLAN

0 30 60 90 feet

1" = 30'

NORTH

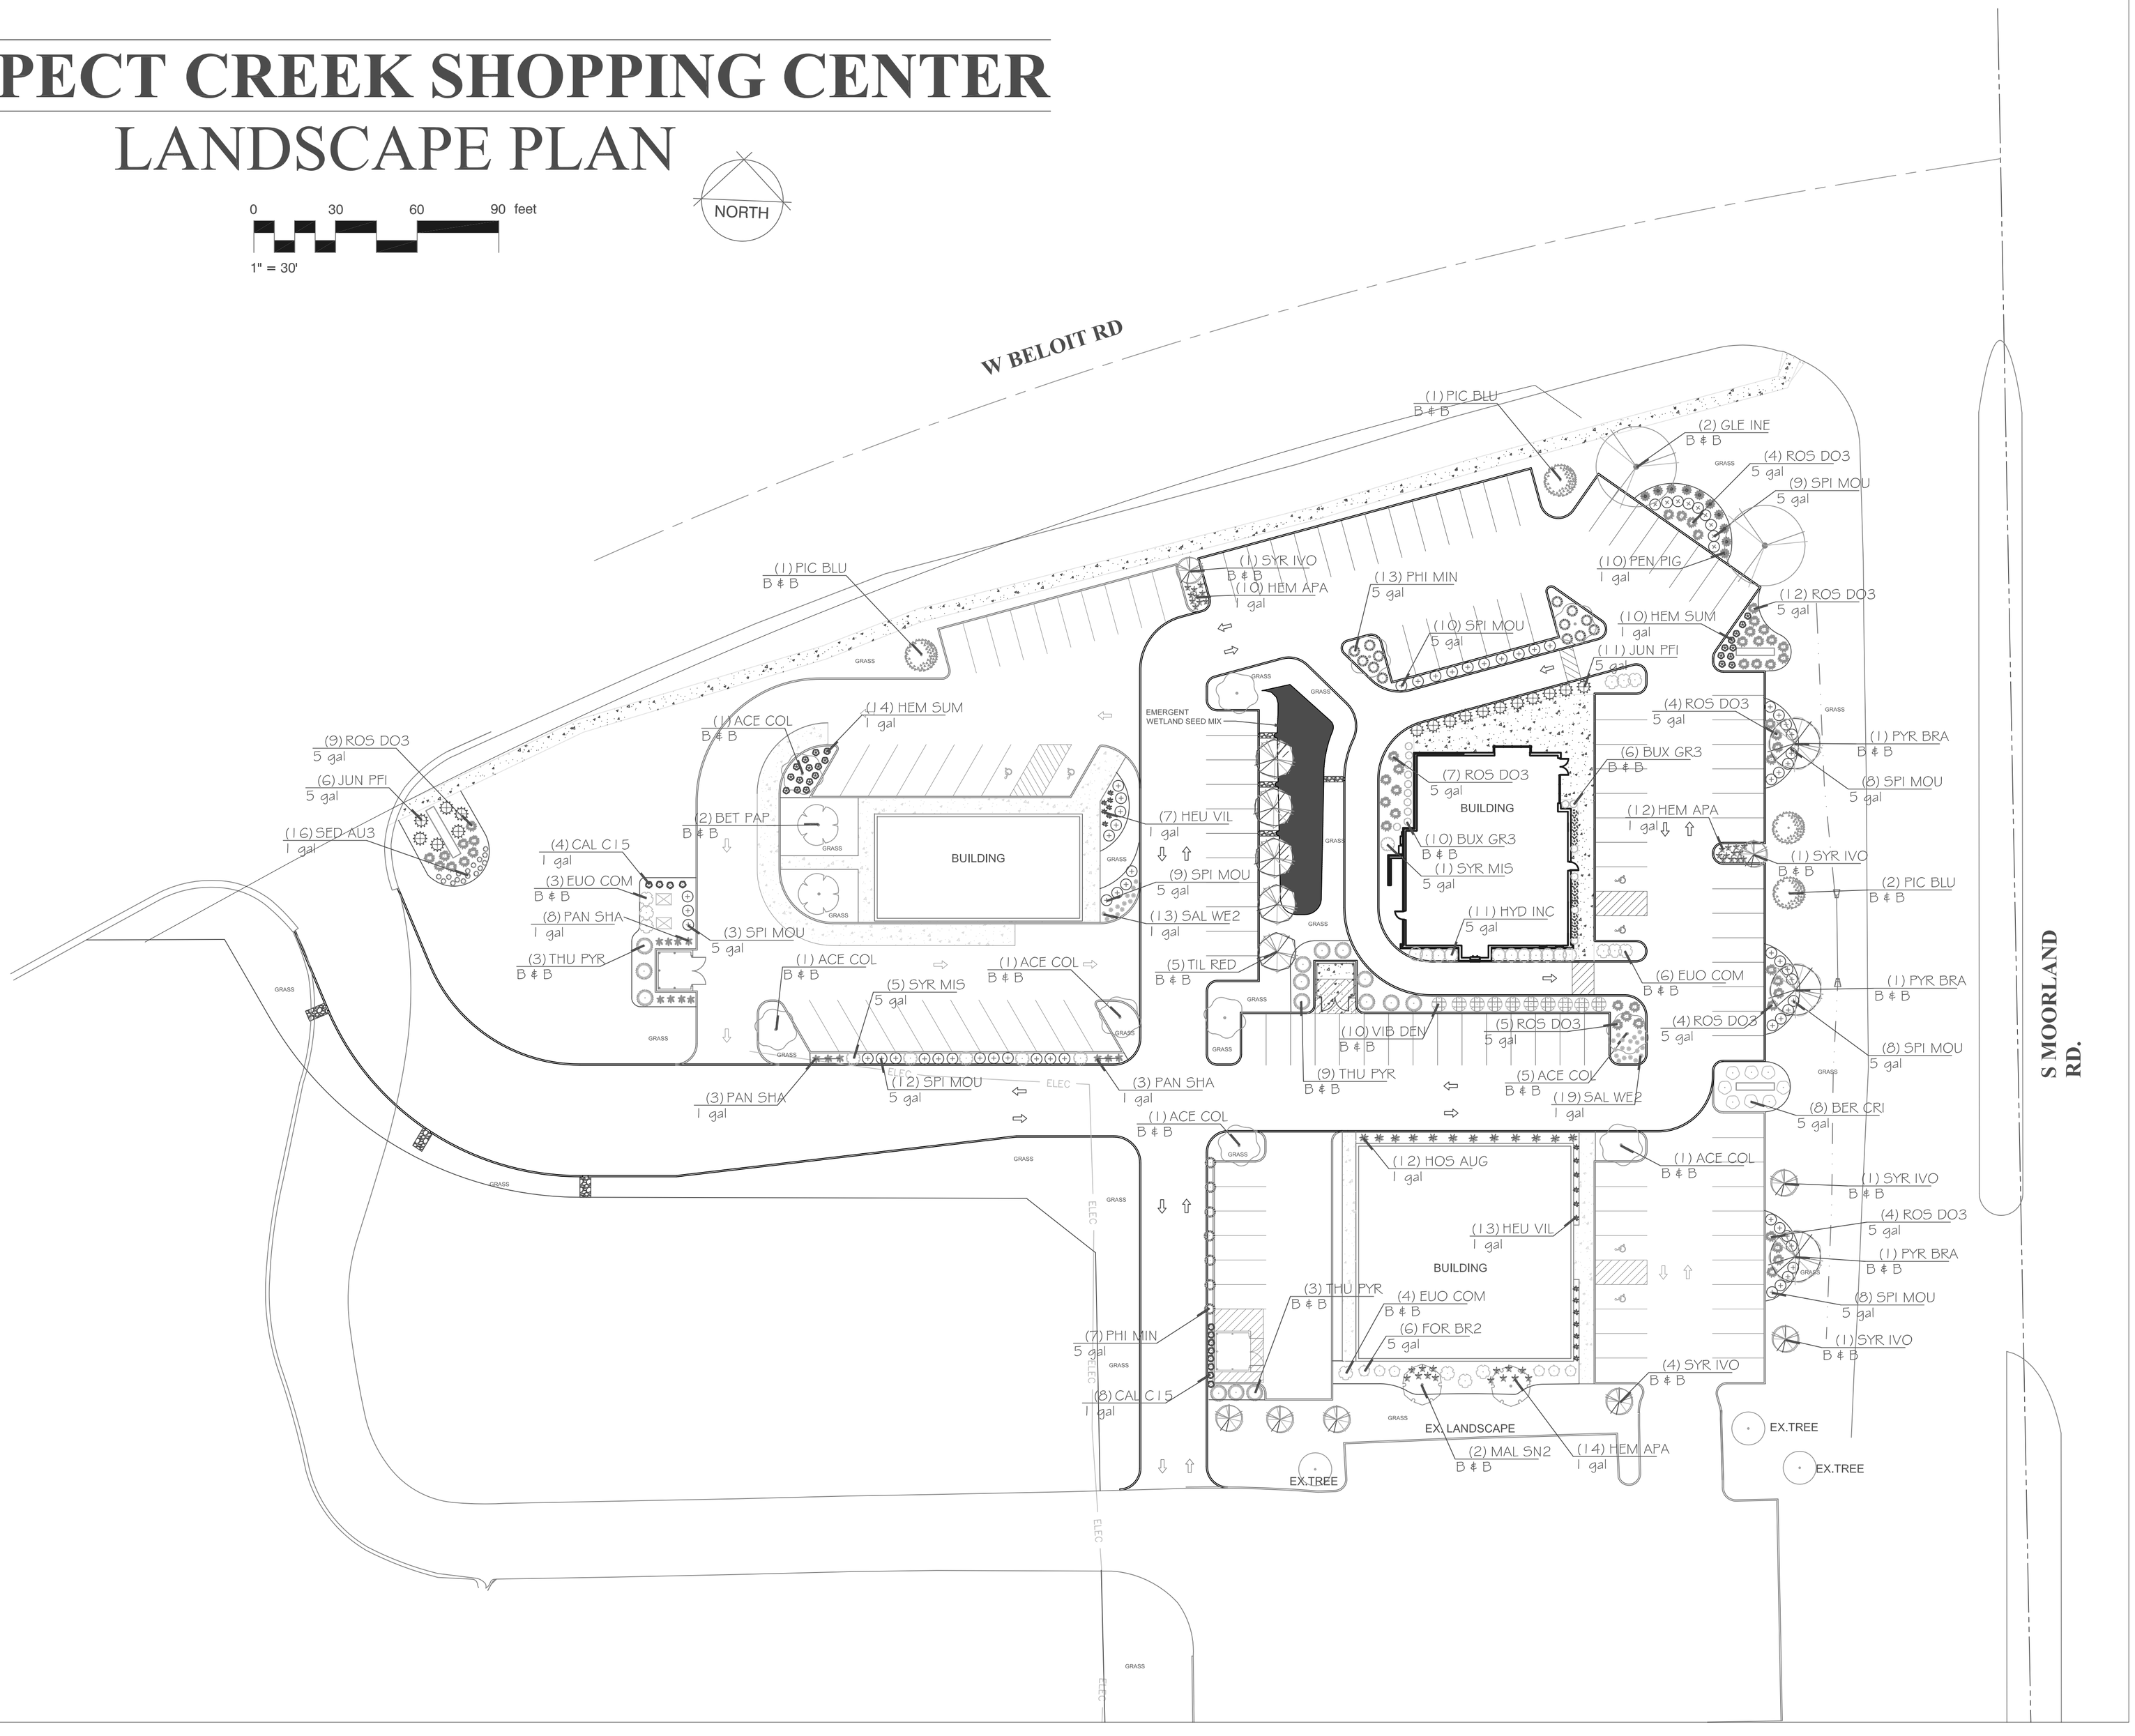

General Notes

Reesman's SERVICE CORPORATION

Outdoor design build specialists

Division of:

THE REESMAN COMPANIES

No.	Revision/Issue	Date

28815 Bushnell Road
Burlington, WI 53105

Phone 262.342.1425
Fax 262.539.2665
www.reesmans.com

PROSPECT CREEK SHOPPING CENTER

NEW BERLIN, WISCONSIN

Project	Sheet
LANDSCAPE	L-1
Date: 6/23/2014	
Scale: 1"=30'	